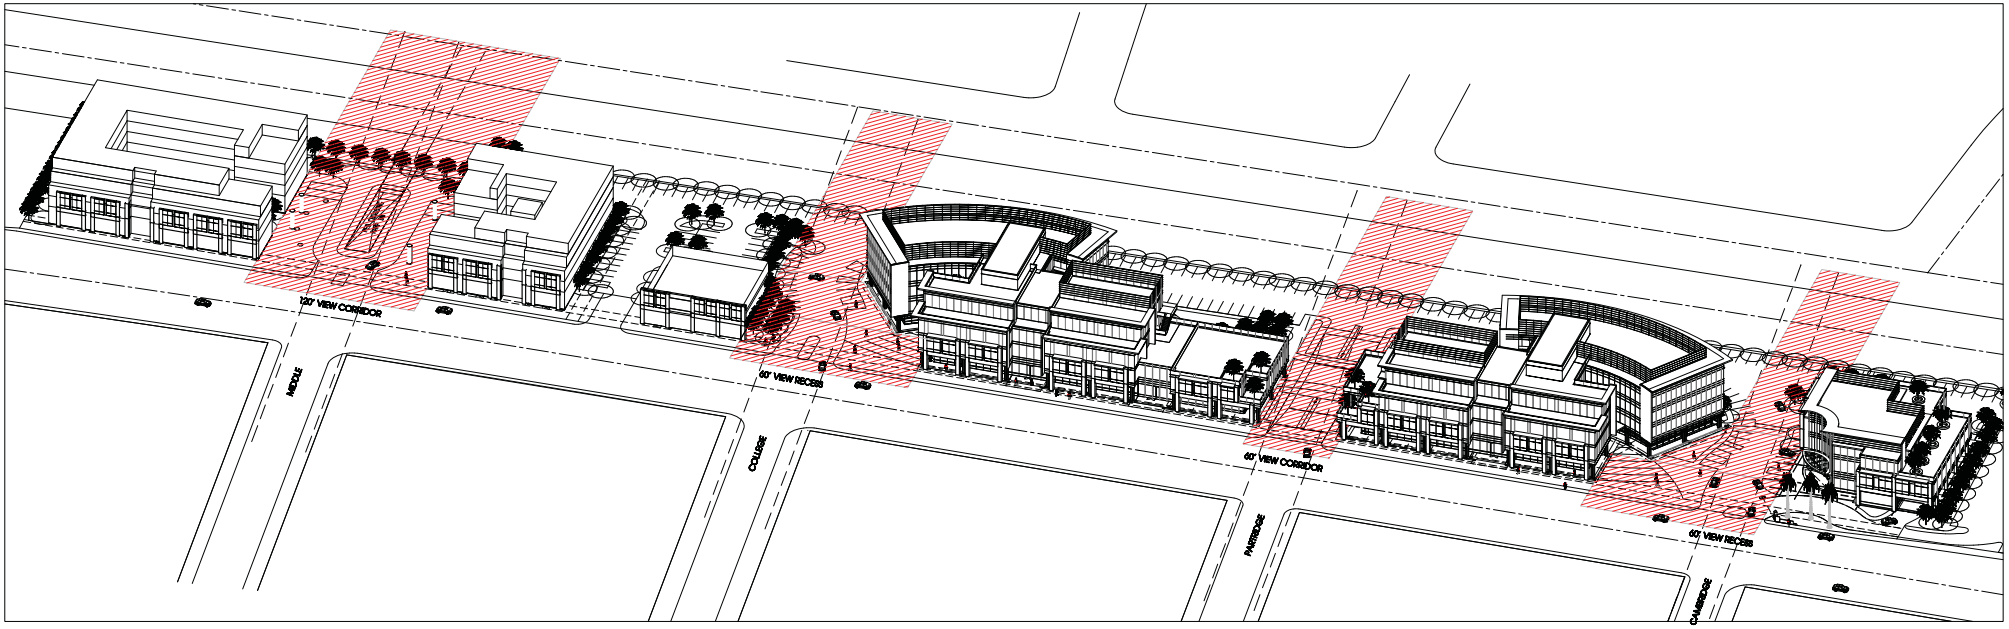

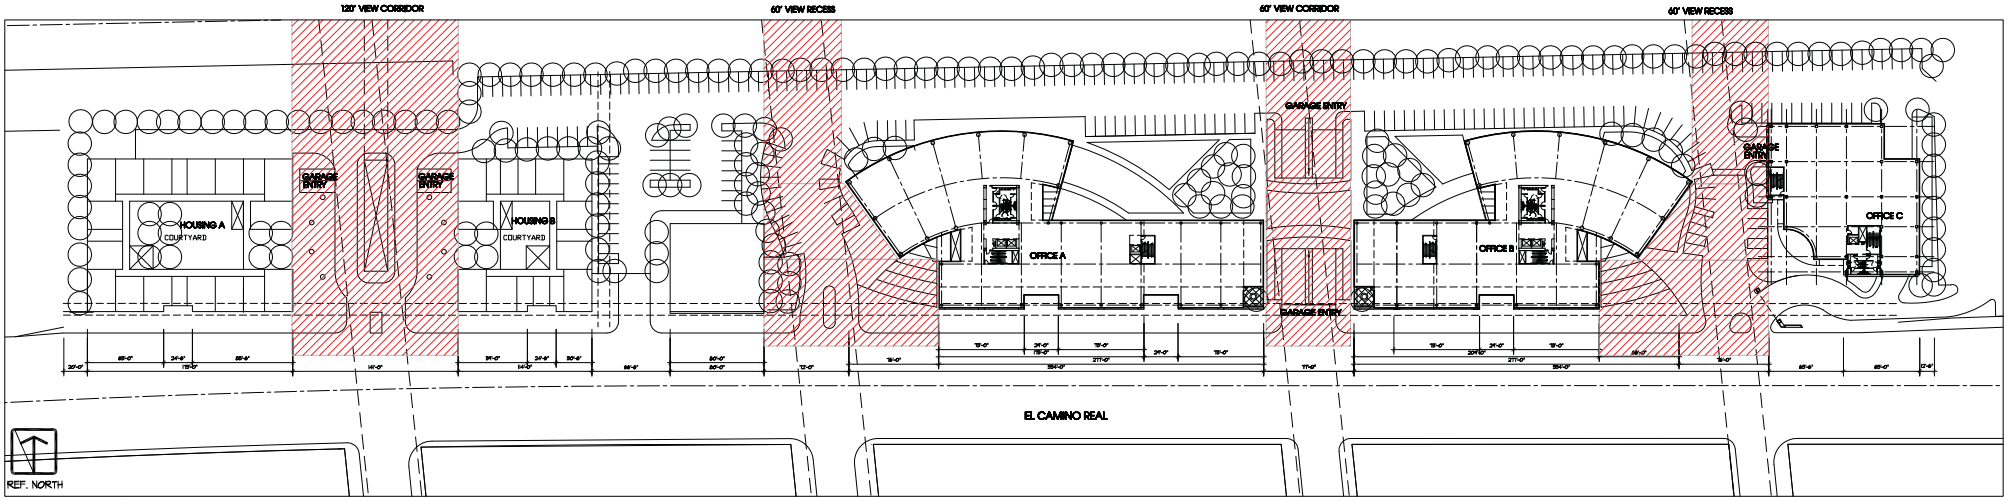

1 / A2 second LEVEL PLAN

SCALE: 1"= 50'-0"

NOV 02, 2012

STANFORD UNIVERSITY
STANFORD, CA

A2 SITE ANALYSIS

ArchiRender
510-585 6445 . archirender.com