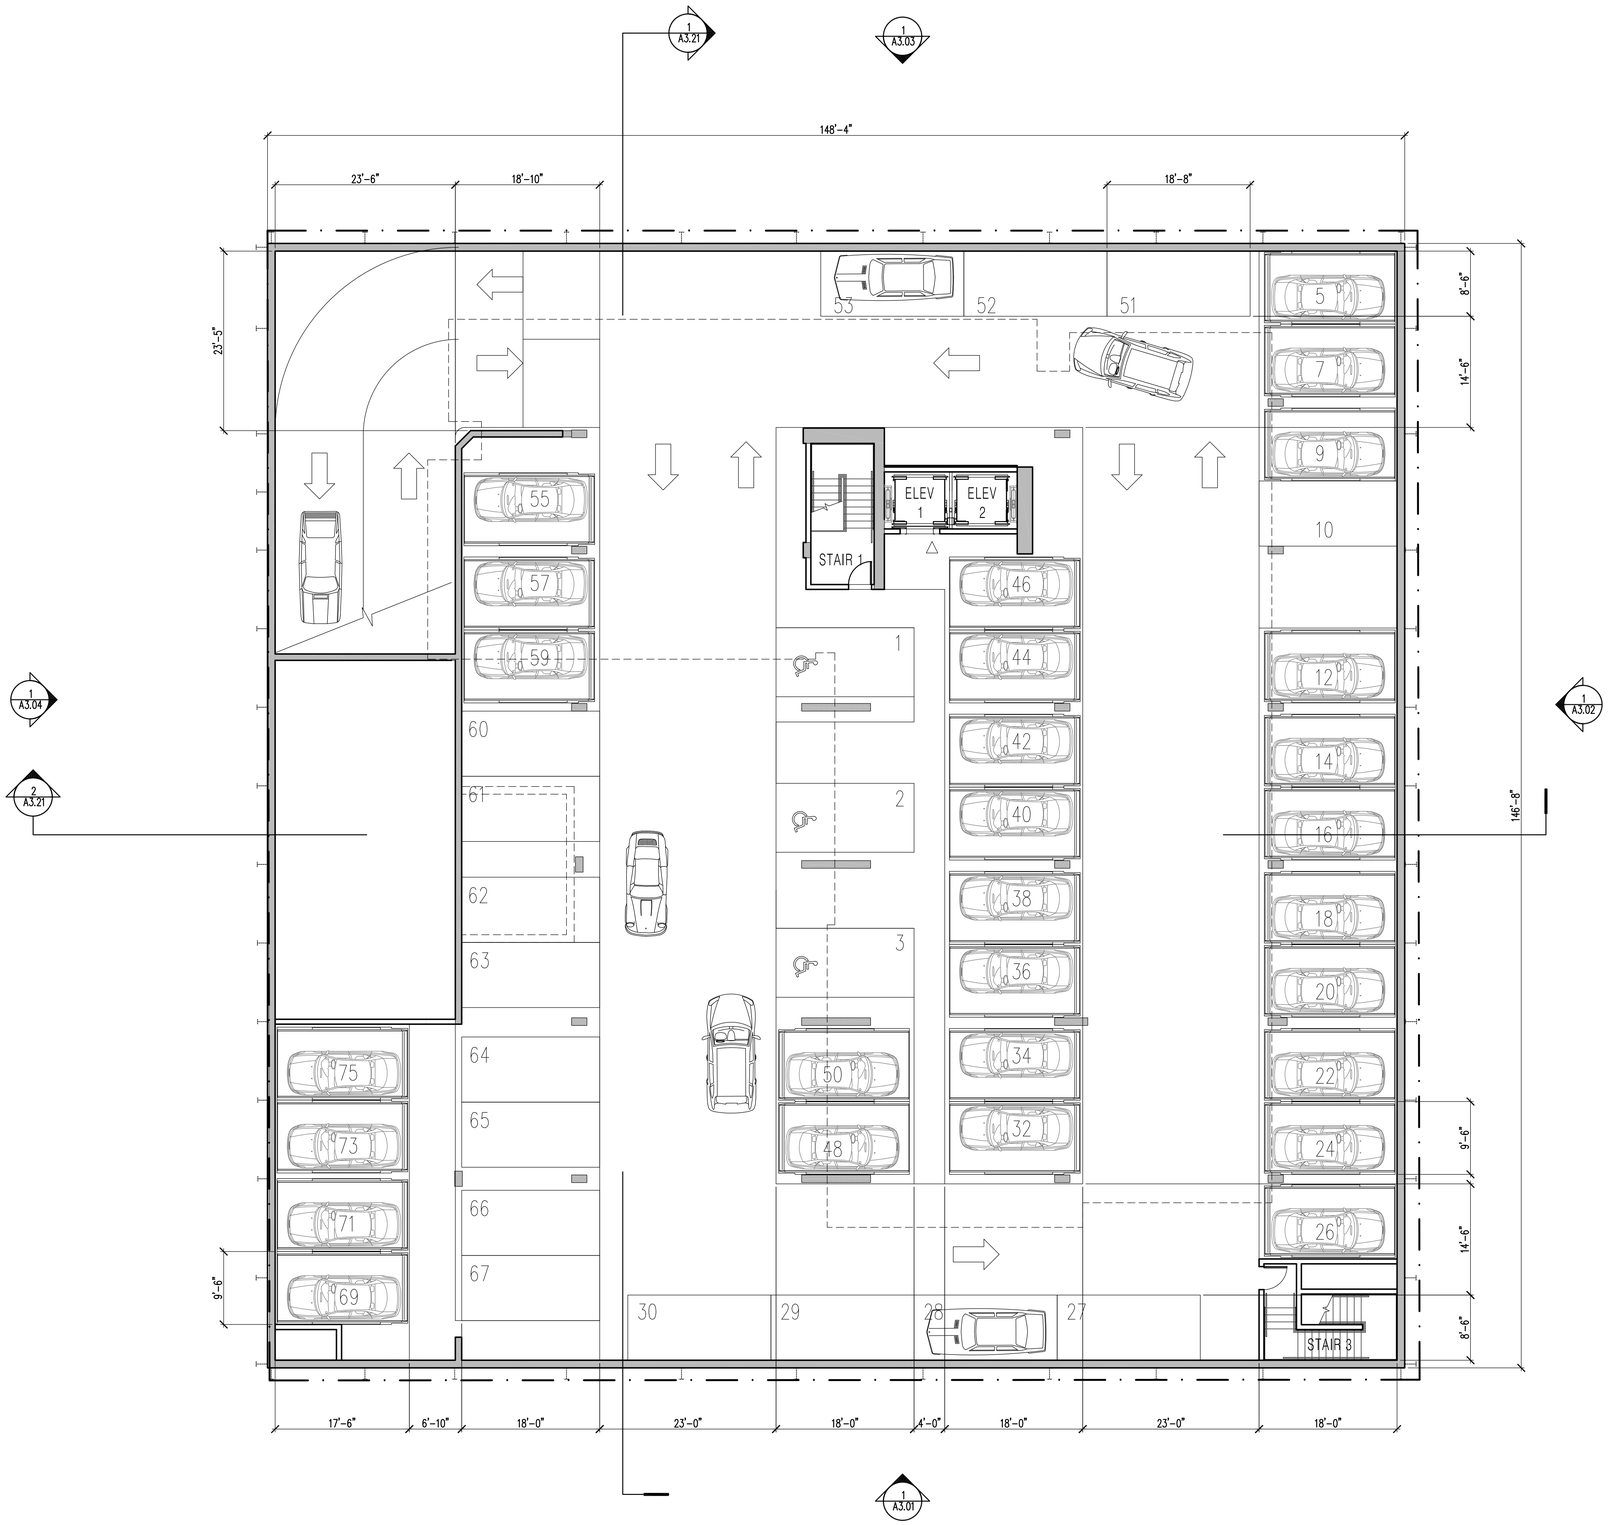

8' 16' 80'
SCALE: 1/8" = 1'-0"

NORTH

GARAGE LEVEL FLOOR PLAN
SCALE: 1/8" = 1'-0"
1 A2.01

PFG
Hornberger + Worstell

Menlo Park Hotel
Menlo Park, California

15.06.23 DESIGN REVIEW APPLICATION

Project Number	Scale
14694.02	1/8" = 1'-0"
Drawn By	Checked By

© 2015 Hornberger + Worstell
All the drawings and written materials appearing within constitute the original and unpublished work of the architect and may not be duplicated, used or disclosed without prior written consent of the architect.

Hornberger + Worstell
170 Maiden Lane, San Francisco, CA 94108
Telephone 415.391.1080
Facsimile 415.659.1812
www.hornbergerworstell.com

GARAGE
FLOOR PLAN

A2.01

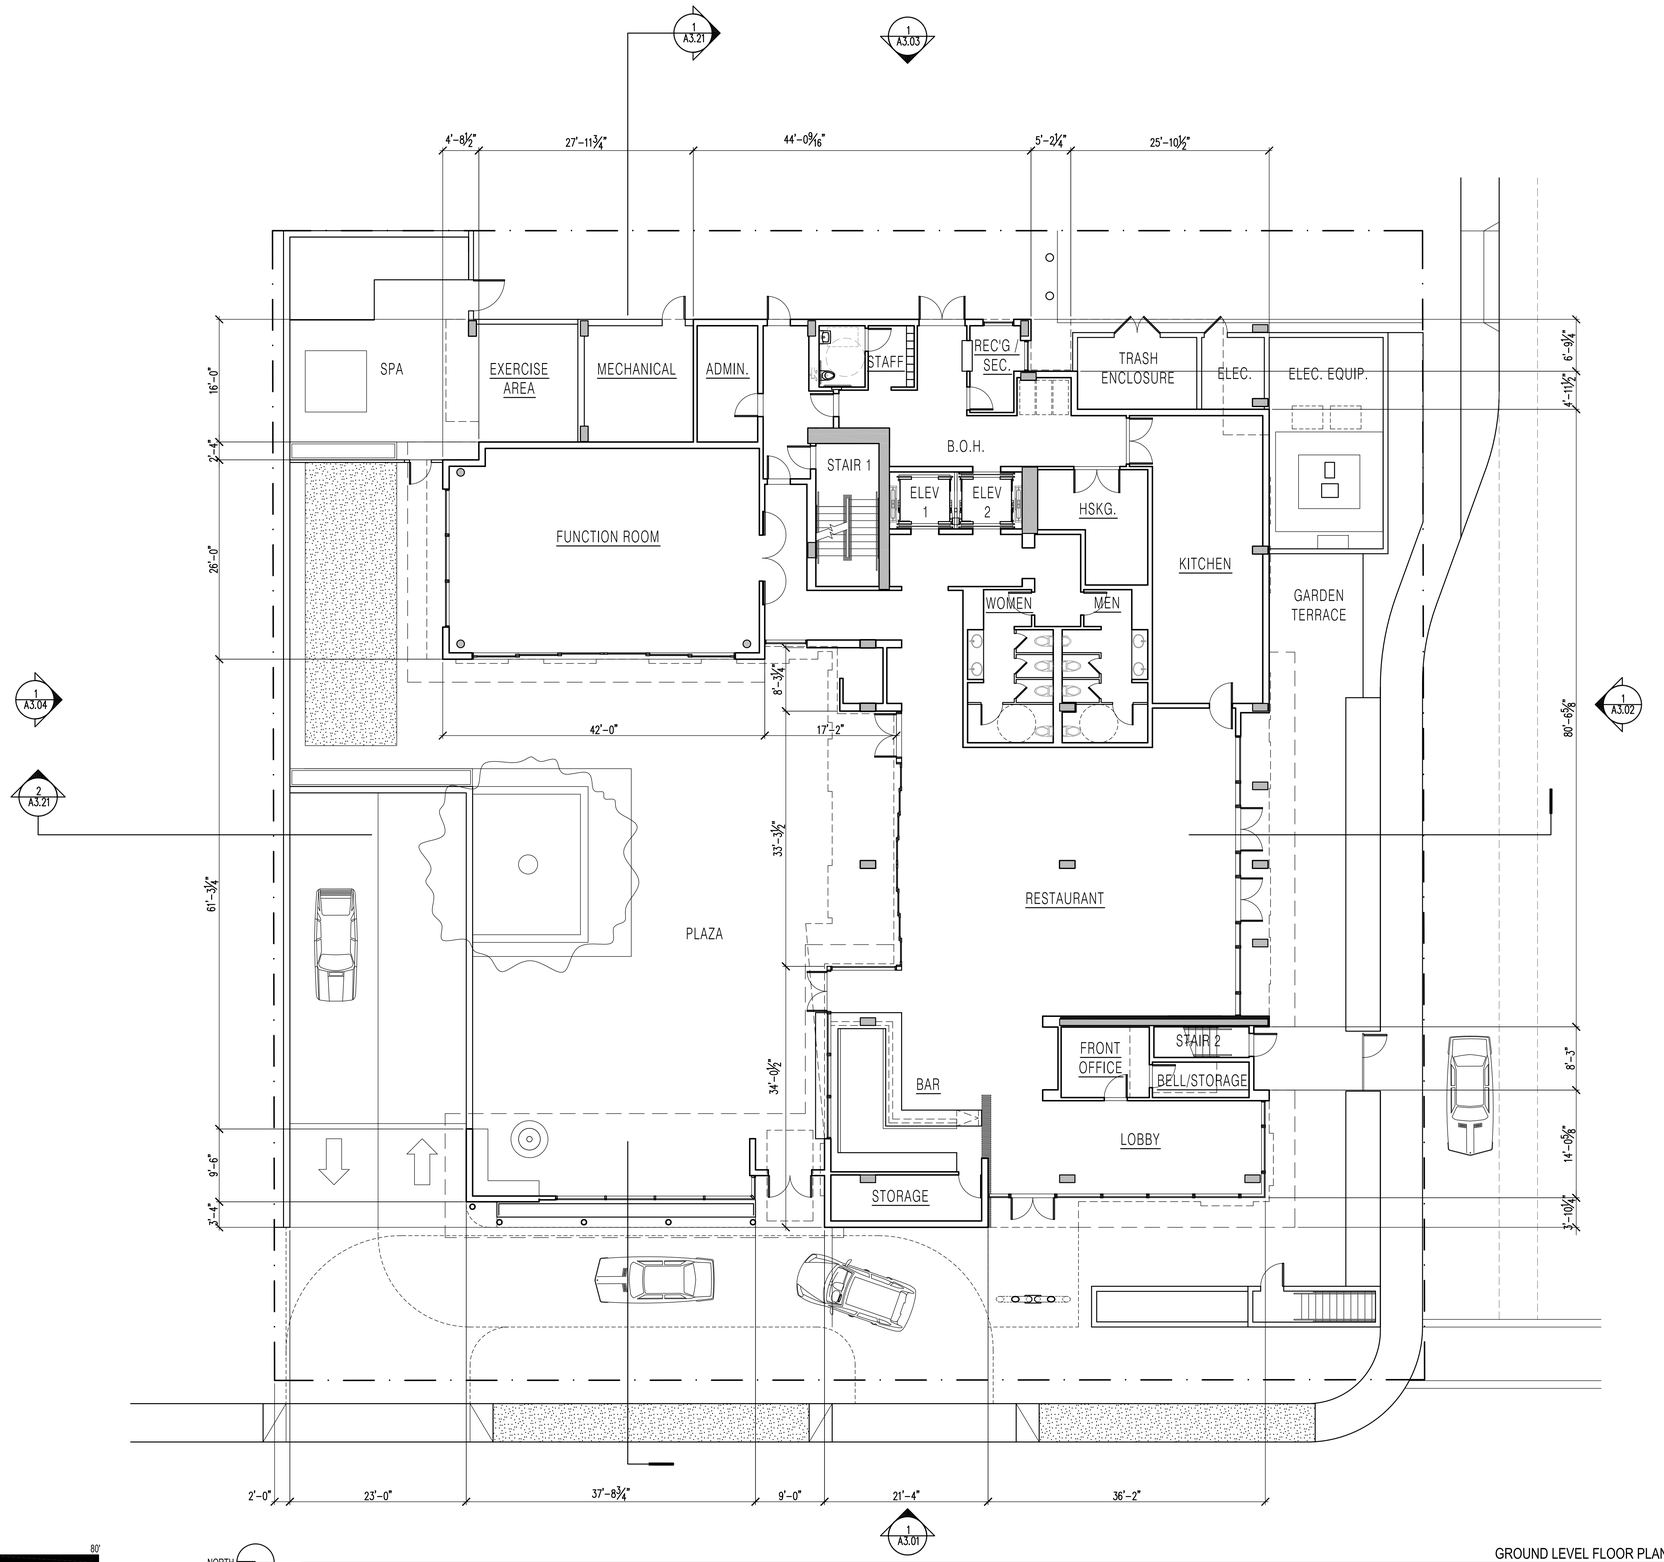

8' 16' 80'
SCALE: 1/8" = 1'-0"

NORTH

GROUND LEVEL FLOOR PLAN
SCALE: 1/8" = 1'-0"
1 A2.02

PFG
Hornberger + Worstell

Menlo Park Hotel
Menlo Park, California

15.06.23 DESIGN REVIEW APPLICATION

Project Number	Scale
14694.02	1/8" = 1'-0"
Drawn By	Checked By

© 2015 Hornberger + Worstell
All the drawings and written materials appearing within constitute the original and unpublished work of the architect and may not be duplicated, used or disclosed without prior written consent of the architect.

Hornberger + Worstell
170 Maiden Lane, San Francisco, CA 94108
Telephone 415.391.1080
Facsimile 415.659.1812
www.hornbergerworstell.com

GROUND LEVEL FLOOR PLAN

A2.02

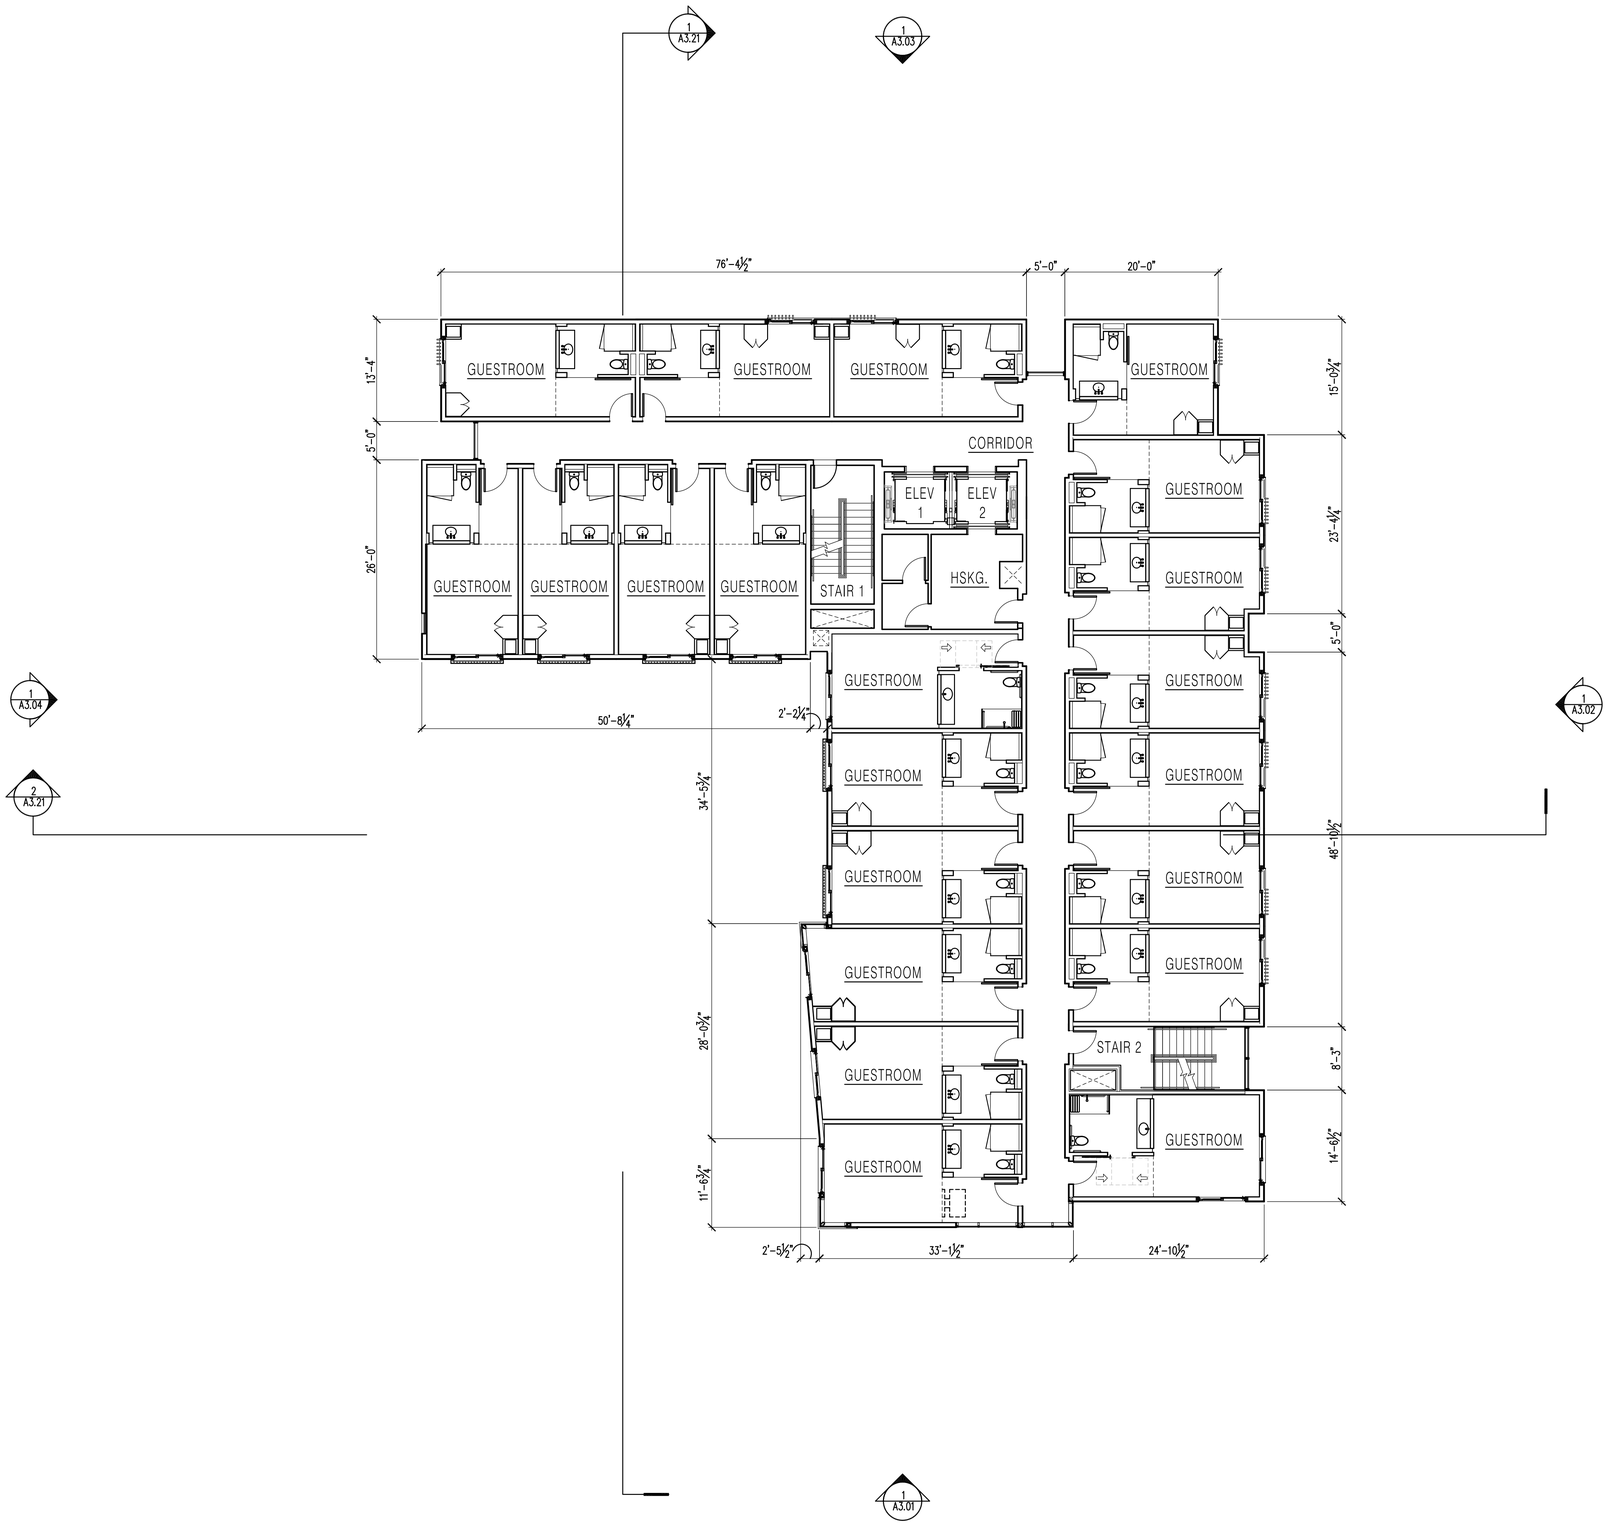

8' 16' 80'
SCALE: 1/8" = 1'-0"

NORTH

TYPICAL GUESTROOM LEVEL FLOOR PLAN
SCALE: 1/8" = 1'-0"

1 A2.03

PFG
Hornberger + Worstell

Menlo Park Hotel
Menlo Park, California

15.06.23 DESIGN REVIEW APPLICATION

Project Number	Scale
14694.02	1/8" = 1'-0"
Drawn By	Checked By

© 2015 Hornberger + Worstell
All the drawings and written materials appearing within constitute the original and unpublished work of the architect and may not be duplicated, used or disclosed without prior written consent of the architect.

Hornberger + Worstell
170 Maiden Lane, San Francisco, CA 94108
Telephone 415.391.1080
Facsimile 415.659.1812
www.hornbergerworstell.com

TYPICAL GUESTROOM LEVEL FLOOR PLAN

A2.03