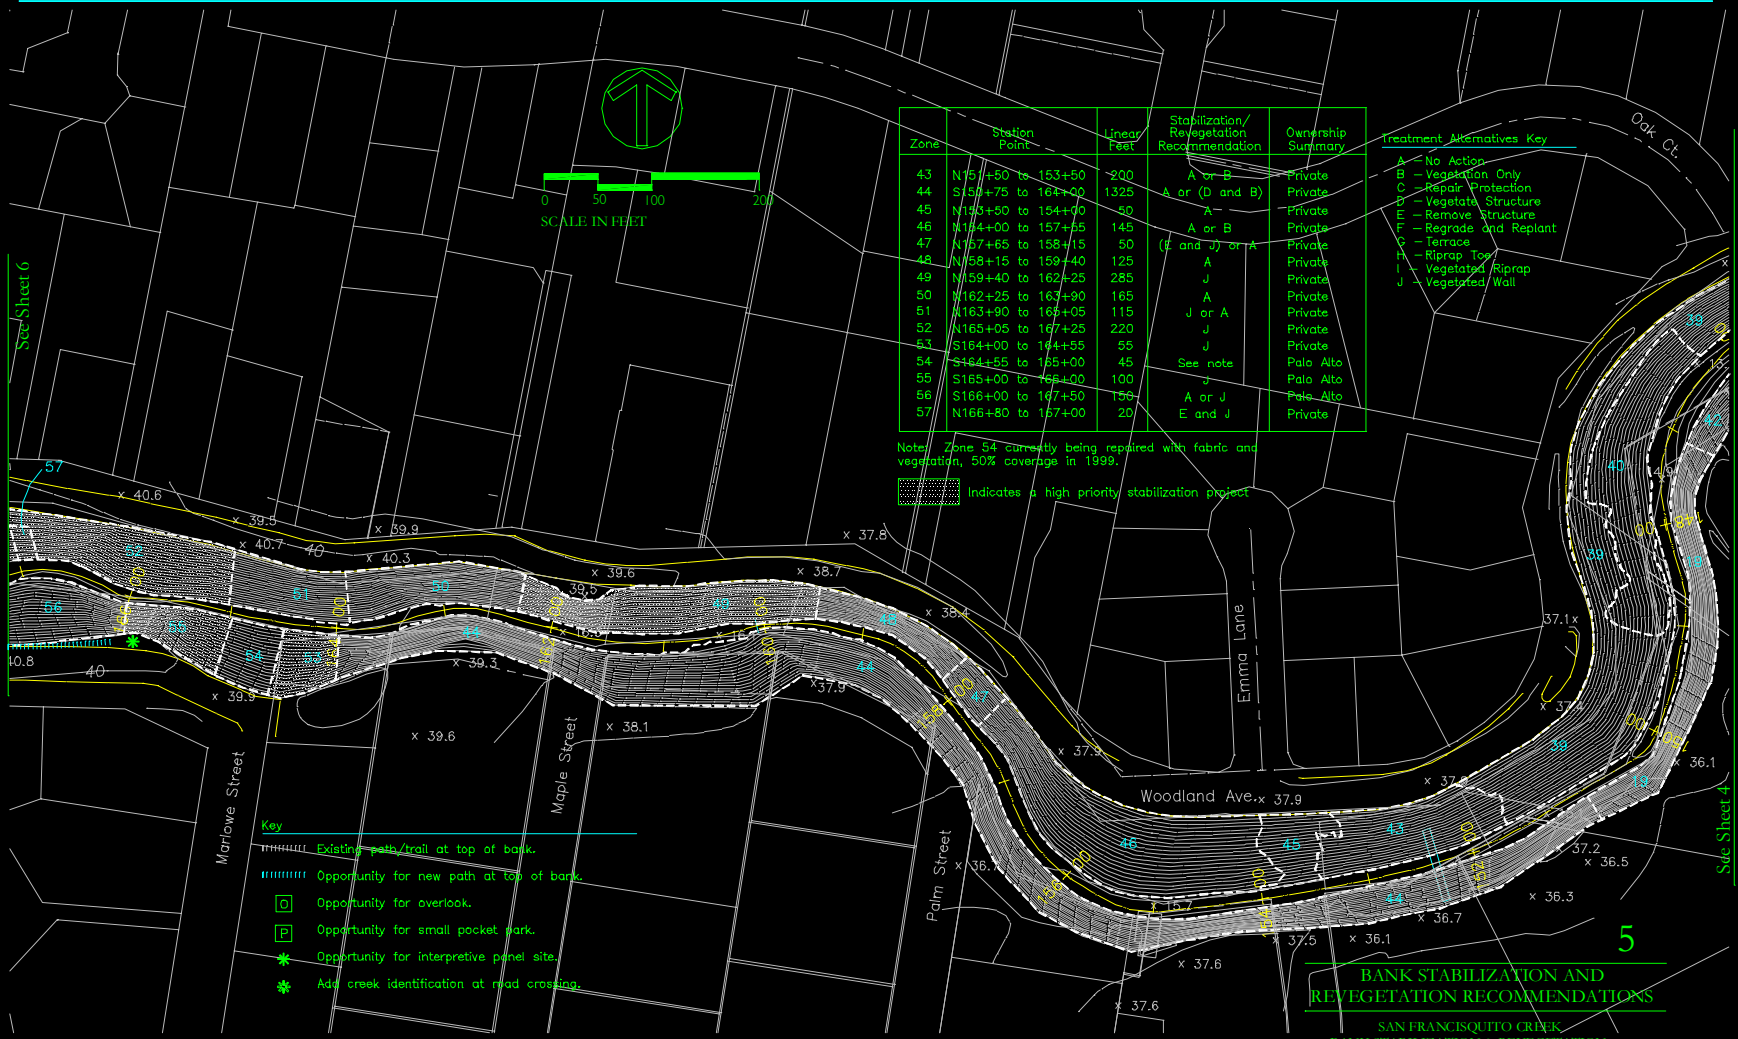

Zone	Station Point	Linear Feet	Stabilization/ Revegetation Recommendation	Ownership Summary
43	N151+50 to 153+50	200	A or B	Private
44	S151+75 to 164+00	1325	A or (D and B)	Private
45	N153+50 to 154+00	50	A	Private
46	N154+00 to 157+55	145	A or B	Private
47	N157+65 to 158+15	50	(E and J) or A	Private
48	N158+15 to 159+40	125	A	Private
49	N159+40 to 162+25	285	J	Private
50	N162+25 to 163+90	165	A	Private
51	N163+90 to 165+05	115	J or A	Private
52	N165+05 to 167+25	220	J	Private
53	S164+00 to 164+55	55	J	Private
54	S164+55 to 165+00	45	See note	Palo Alto
55	S165+00 to 166+00	100	J	Palo Alto
56	S166+00 to 167+50	150	A or J	Palo Alto
57	N166+80 to 167+00	20	E and J	Private

Note: Zone 54 currently being repaired with fabric and vegetation, 50% coverage in 1999.

Indicates a high priority stabilization project

Treatment Alternatives Key

A – No Action
B – Vegetation Only
C – Repair Protection
D – Vegetate Structure
E – Remove Structure
F – Regrade and Replant
G – Terrace
H – Riprap Toe
I – Vegetated Riprap
J – Vegetated Wall

5

BANK STABILIZATION AND REVEGETATION RECOMMENDATIONS

SAN FRANCISQUITO CREEK
BANK STABILIZATION & REVEGETATION
PRELIMINARY MASTER PLAN REPORT

Station: 149+00 to 167+00 May 12, 2000