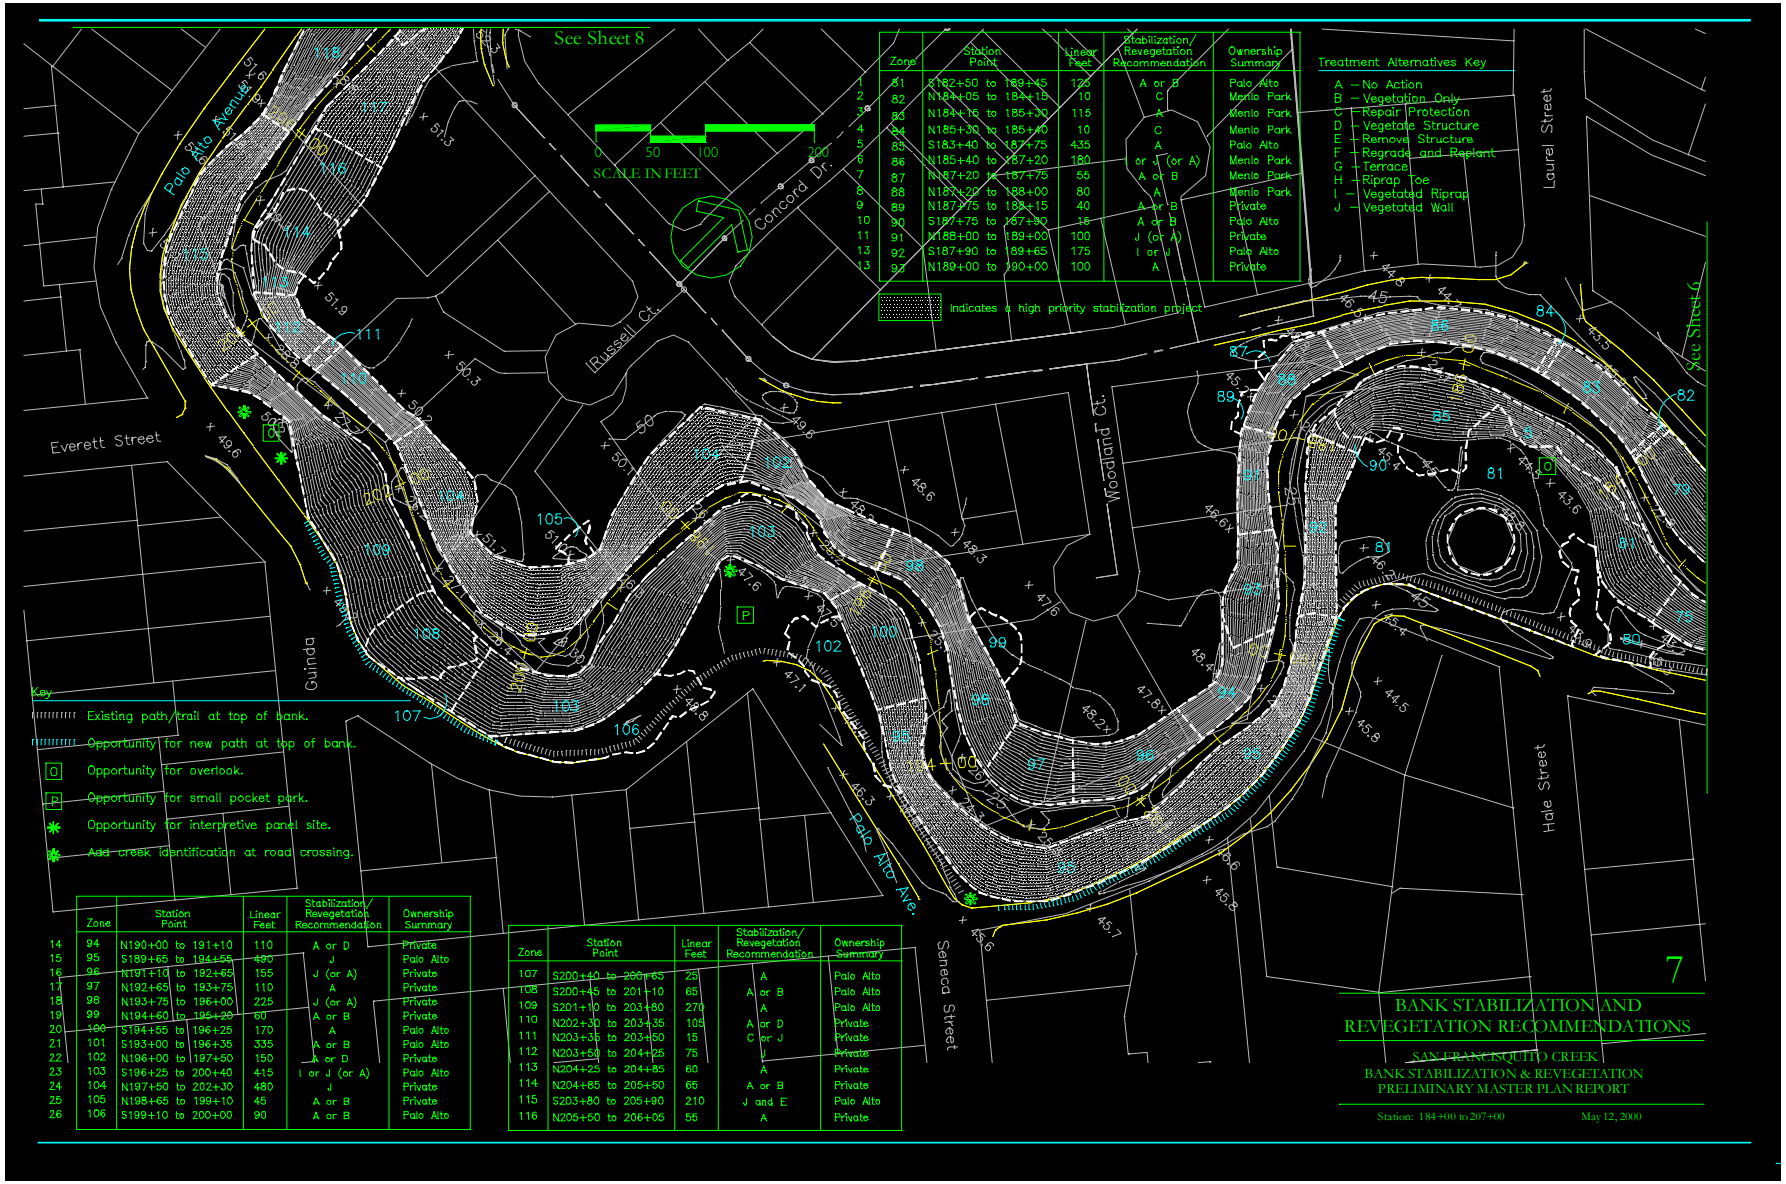

	Zone	Station Point	Linear Feet	Stabilization/ Revegetation Recommendation	Ownership Summary
1	81	S182+50 to 183+45	120	A or B	Palo Alto
2	82	N184+05 to 184+15	10	C	Menlo Park
3	83	N184+15 to 185+30	115	A	Menlo Park
4	84	N185+30 to 185+40	10	C	Menlo Park
5	85	S183+40 to 187+75	435	A	Palo Alto
6	86	N185+40 to 187+20	180	or J (or A)	Menlo Park
7	87	N187+20 to 187+75	55	A or B	Menlo Park
8	88	N187+20 to 188+00	80	A	Menlo Park
9	89	N187+75 to 188+15	40	A or B	Private
10	90	S187+75 to 187+90	15	A or B	Palo Alto
11	91	N188+00 to 189+00	100	J (or A)	Private
13	92	S187+90 to 189+65	175	I or J	Palo Alto
13	93	N189+00 to 190+00	100	A	Private

Treatment Alternatives Key

A – No Action
B – Vegetation Only
C – Repair Protection
D – Vegetate Structure
E – Remove Structure
F – Regrade and Replant
G – Terrace
H – Riprap Toe
I – Vegetated Riprap
J – Vegetated Wall

	Zone	Station Point	Linear Feet	Stabilization/ Revegetation Recommendation	Ownership Summary
14	94	N190+00 to 191+10	110	A or D	Private
15	95	S189+65 to 194+55	490	J	Palo Alto
16	96	N191+10 to 192+65	155	J (or A)	Private
17	97	N192+65 to 193+75	110	A	Private
18	98	N193+75 to 196+00	225	J (or A)	Private
19	99	N194+60 to 195+20	60	A or B	Private
20	100	S194+55 to 196+25	170	A	Palo Alto
21	101	S193+00 to 196+35	335	A or B	Palo Alto
22	102	N196+00 to 197+50	150	A or D	Private
23	103	S196+25 to 200+40	415	I or J (or A)	Palo Alto
24	104	N197+50 to 202+30	480	J	Private
25	105	N198+65 to 199+10	45	A or B	Private
26	106	S199+10 to 200+00	90	A or B	Palo Alto

Zone	Station Point	Linear Feet	Stabilization/ Revegetation Recommendation	Ownership Summary
107	S200+40 to 200+65	25	A	Palo Alto
108	S200+45 to 201+10	65	A or B	Palo Alto
109	S201+10 to 203+80	270	A	Palo Alto
110	N202+30 to 203+35	105	A or D	Private
111	N203+35 to 203+50	15	C or J	Private
112	N203+50 to 204+25	75	J	Private
113	N204+25 to 204+85	60	A	Private
114	N204+85 to 205+50	65	A or B	Private
115	S203+80 to 205+90	210	J and E	Palo Alto
116	N205+50 to 206+05	55	A	Private