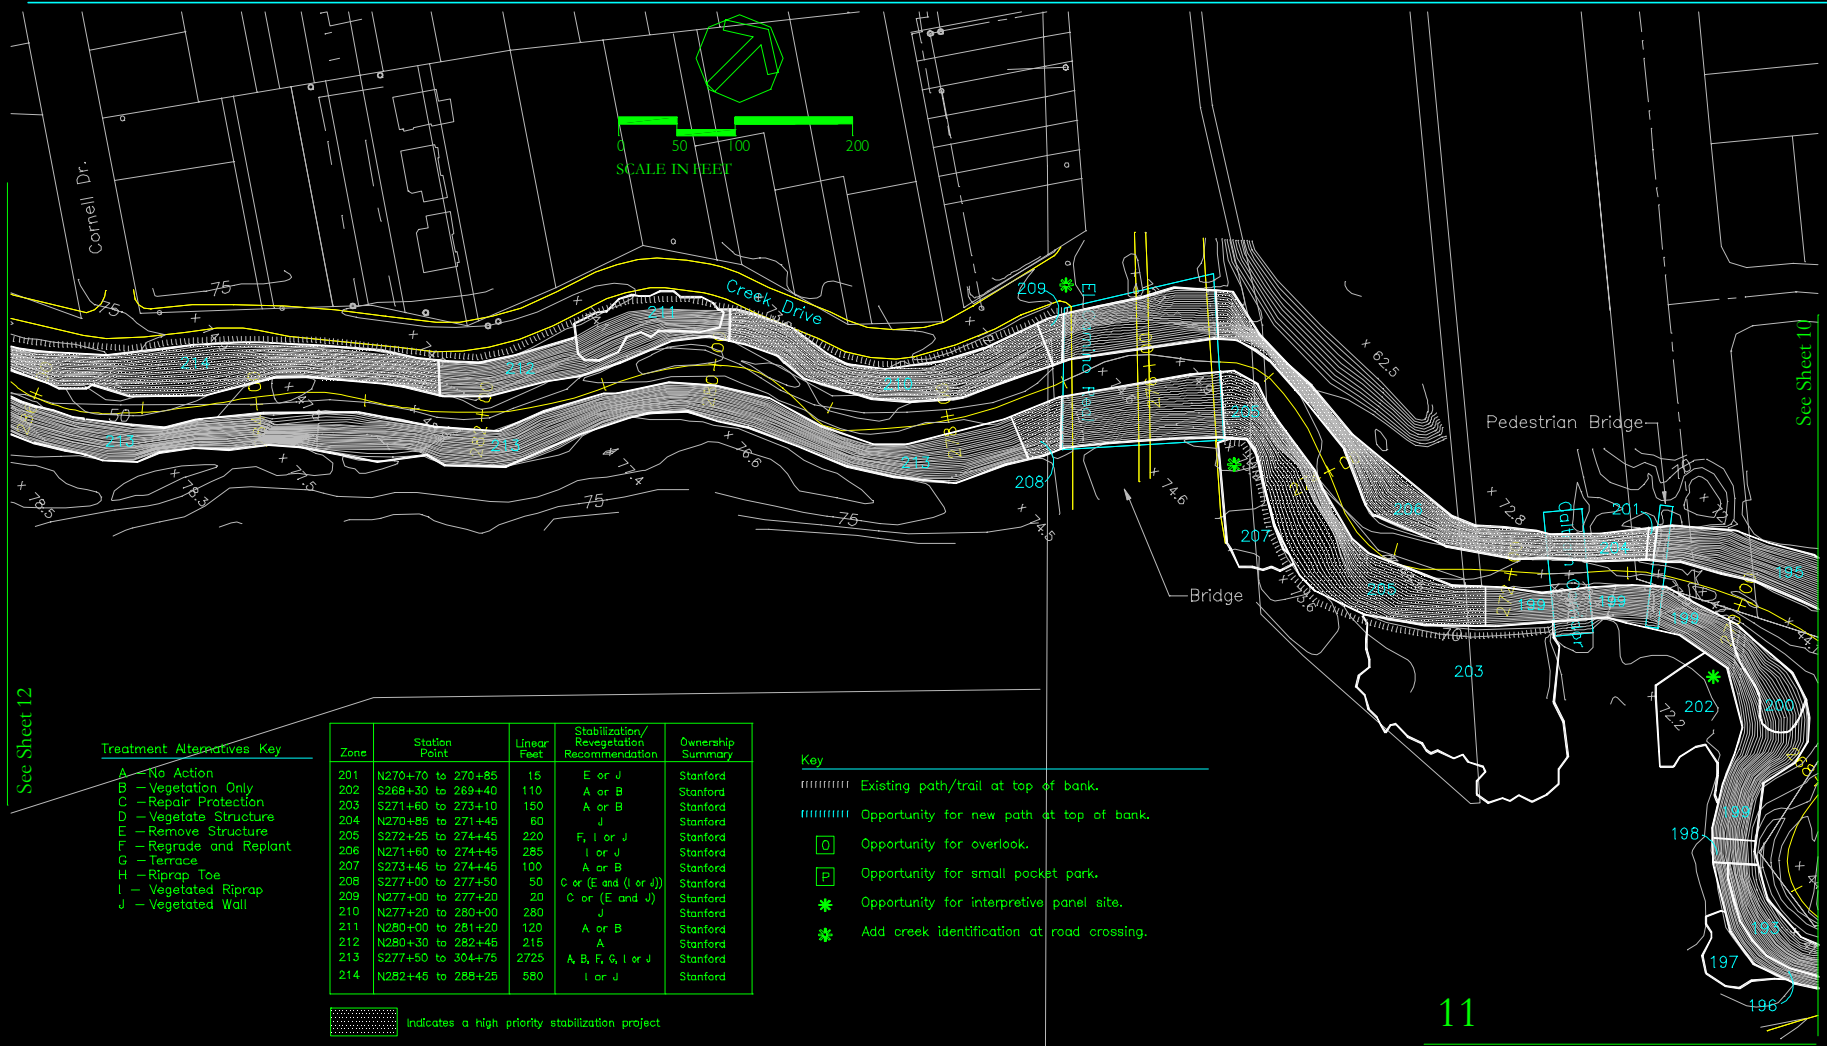

Treatment Alternatives Key

A – No Action
B – Vegetation Only
C – Repair Protection
D – Vegetate Structure
E – Remove Structure
F – Regrade and Replant
G – Terrace
H – Riprap Toe
I – Vegetated Riprap
J – Vegetated Wall

Zone	Station Point	Linear Feet	Stabilization/ Revegetation Recommendation	Ownership Summary
201	N270+70 to 270+85	15	E or J	Stanford
202	S268+30 to 269+40	110	A or B	Stanford
203	S271+60 to 273+10	150	A or B	Stanford
204	N270+85 to 271+45	60	J	Stanford
205	S272+25 to 274+45	220	F, I or J	Stanford
206	N271+60 to 274+45	285	I or J	Stanford
207	S273+45 to 274+45	100	A or B	Stanford
208	S277+00 to 277+50	50	C or (E and (I or J))	Stanford
209	N277+00 to 277+20	20	C or (E and J)	Stanford
210	N277+20 to 280+00	280	J	Stanford
211	N280+00 to 281+20	120	A or B	Stanford
212	N280+30 to 282+45	215	A	Stanford
213	S277+50 to 304+75	2725	A, B, F, G, I or J	Stanford
214	N282+45 to 288+25	580	I or J	Stanford

indicates a high priority stabilization project

Key

Existing path/trail at top of bank.

Opportunity for new path at top of bank.

O Opportunity for overlook.

P Opportunity for small pocket park.

Opportunity for interpretive panel site.

Add creek identification at road crossing.

11

BANK STABILIZATION AND
REVEGETATION RECOMMENDATIONS

SAN FRANCISQUITO CREEK
BANK STABILIZATION & REVEGETATION
PRELIMINARY MASTER PLAN REPORT

Station: 270+00 to 286+00 May 12, 2000