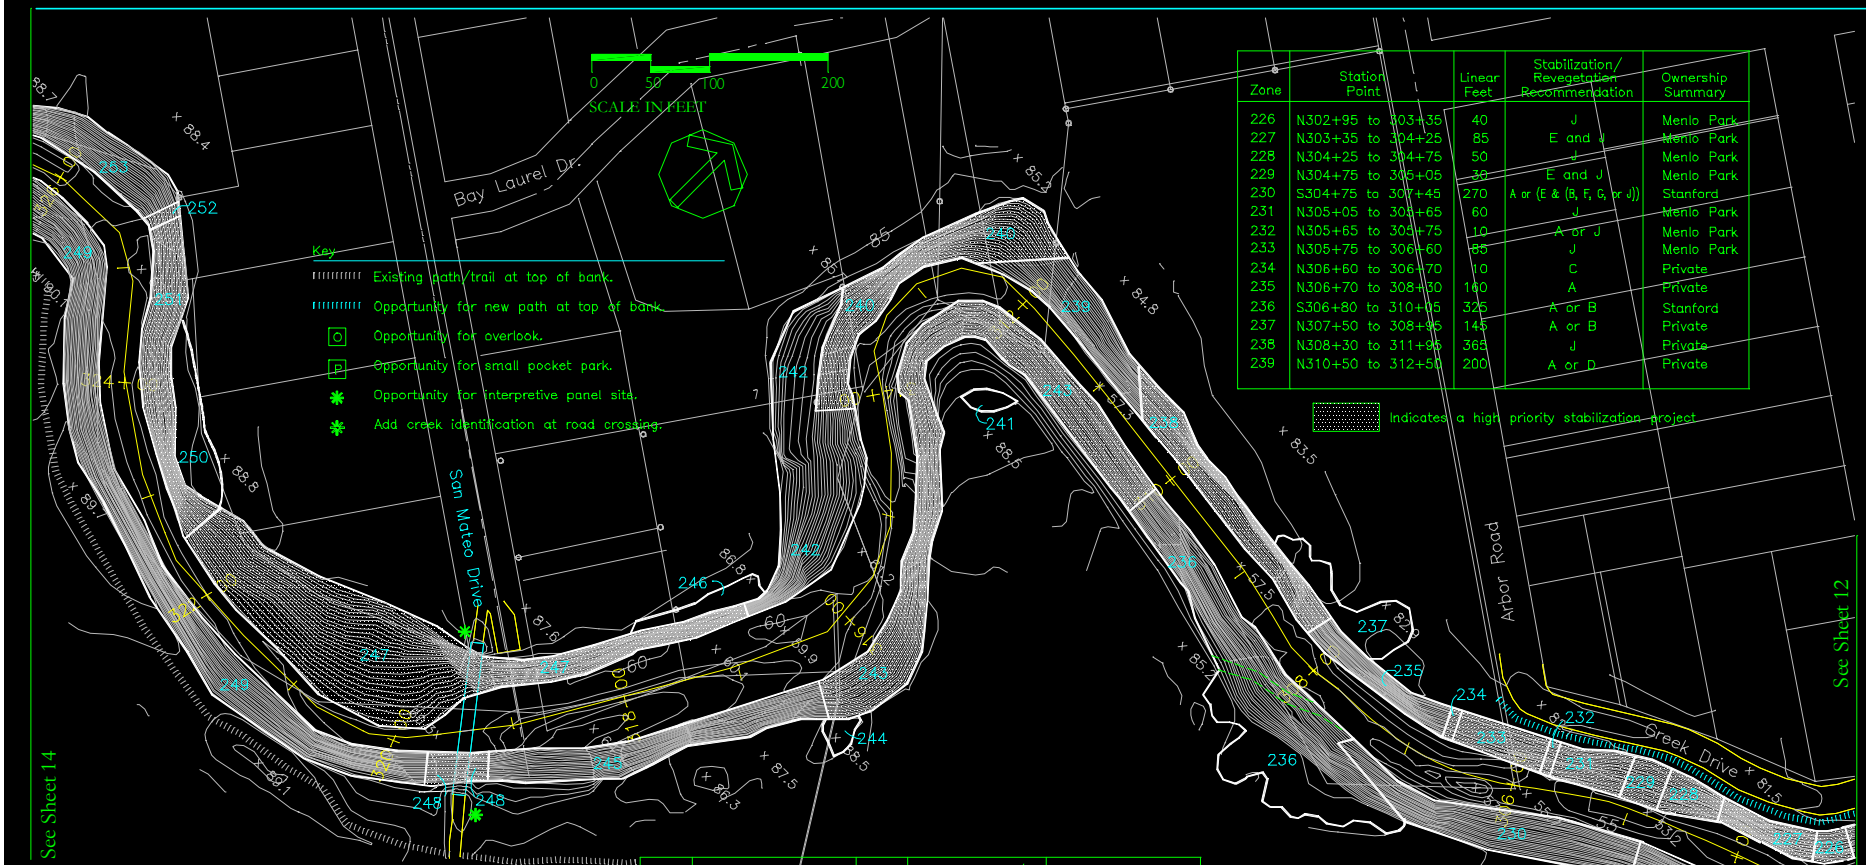

Zone	Station Point	Linear Feet	Stabilization/ Revegetation Recommendation	Ownership Summary
226	N302+95 to 303+35	40	J	Menlo Park
227	N303+35 to 304+25	85	E and J	Menlo Park
228	N304+25 to 304+75	50	J	Menlo Park
229	N304+75 to 305+05	30	E and J	Menlo Park
230	S304+75 to 307+45	270	A or (E & (B, F, G, or J))	Stanford
231	N305+05 to 305+65	60	J	Menlo Park
232	N305+65 to 305+75	10	A or J	Menlo Park
233	N305+75 to 306+60	85	J	Menlo Park
234	N306+60 to 306+70	10	C	Private
235	N306+70 to 308+30	160	A	Private
236	S306+80 to 310+05	325	A or B	Stanford
237	N307+50 to 308+95	145	A or B	Private
238	N308+30 to 311+95	365	J	Private
239	N310+50 to 312+50	200	A or D	Private

Indicates a high priority stabilization project

Zone	Station Point	Linear Feet	Stabilization/ Revegetation Recommendation	Ownership Summary
240	N311+80 to 314+15	235	J	Private
241	S311+25 to 311+85	60	A or B	Stanford
242	N313+40 to 316+70	330	A	Private
243	S310+05 to 316+40	635	F, G, I or J	Stanford
244	S316+10 to 316+40	30	A or B	Stanford
245	S316+40 to 319+20	280	A, B, F, G, I, or J	Stanford
246	N316+40 to 317+65	125	A or B	Private
247	N316+70 to 322+50	580	J	Private/Menlo Park
248	S319+20 to 319+70	50	I or J	Stanford
249	S319+70 to 335+15	15450	A, B, F, G, I, or J	Stanford
250	N322+50 to 324+50	200	A or B	Private
251	N322+50 to 326+30	380	E and J	Private
252	N326+30 to 326+45	15	C	Private
253	N326+45 to 327+95	150	A	Private

Treatment Alternatives Key

A – No Action
B – Vegetation Only
C – Repair Protection
D – Vegetate Structure
E – Remove Structure
F – Regrade and Replant
G – Terrace
H – Riprap Toe
I – Vegetated Riprap
J – Vegetated Wall

13

BANK STABILIZATION AND REVEGETATION RECOMMENDATIONS

SAN FRANCISQUITO CREEK
BANK STABILIZATION & REVEGETATION
PRELIMINARY MASTER PLAN REPORT

Station: 303+00 to 326+00 September, 2000