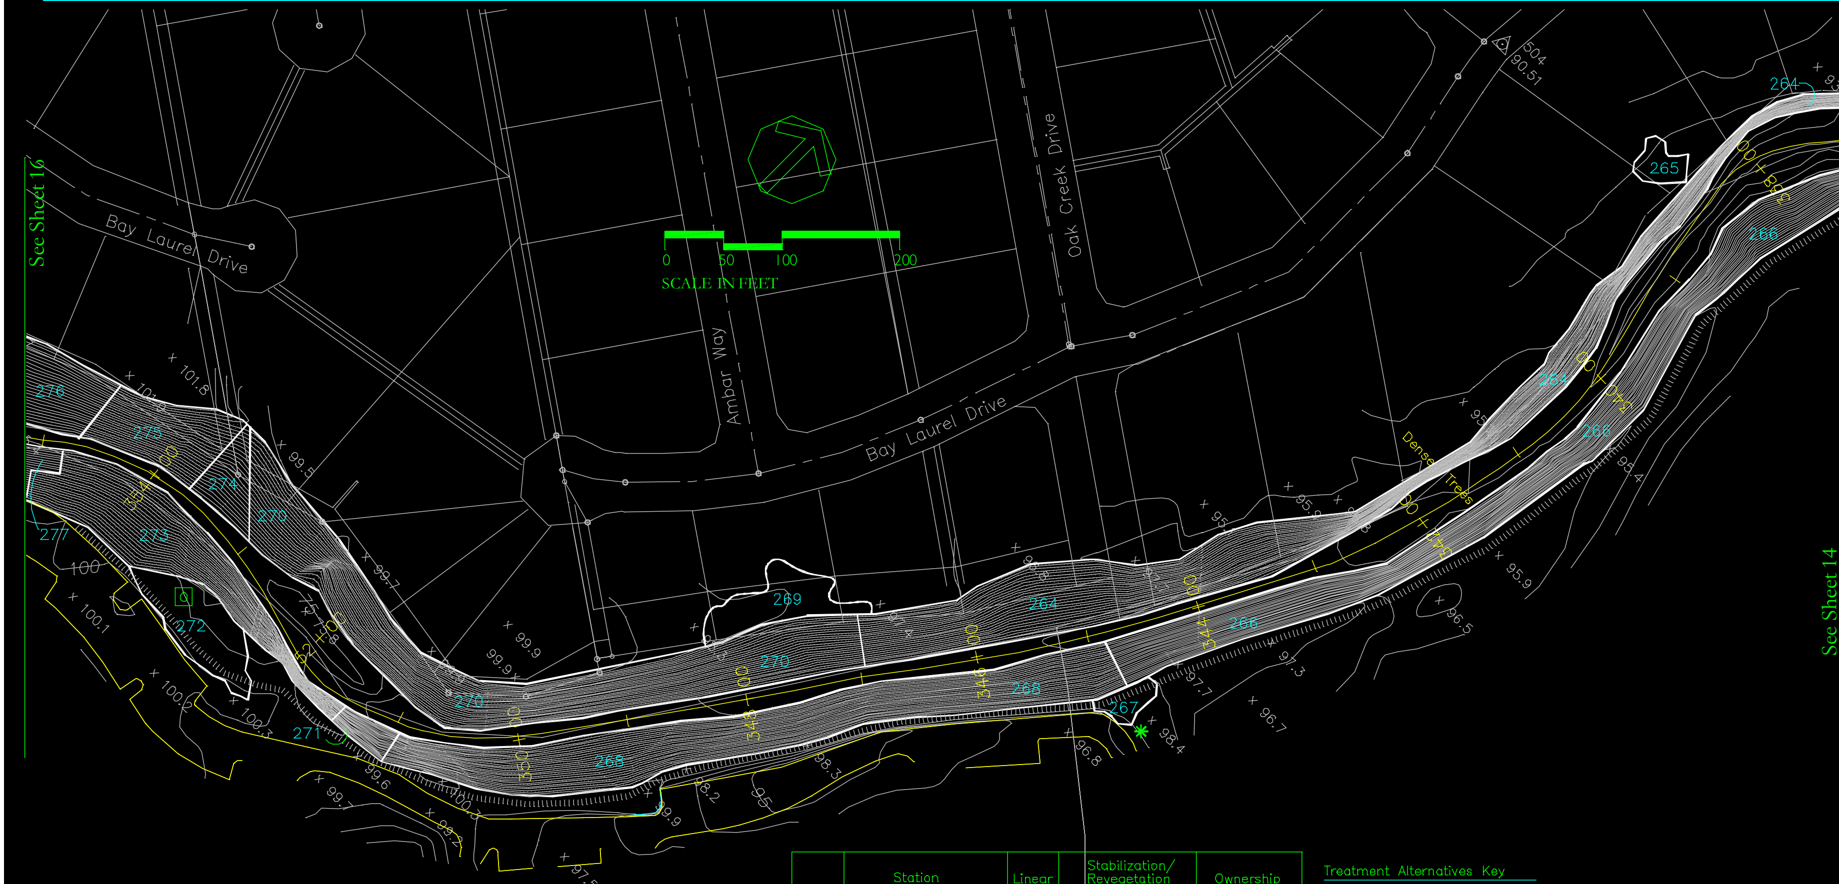

Key

- Existing path/trail at top of bank.
- Opportunity for new path at top of bank.
- O Opportunity for overlook.
- P Opportunity for small pocket park.
- Opportunity for interpretive panel site.
- Add creek identification at road crossing.

Zone	Station Point	Linear Feet	Stabilization/ Revegetation Recommendation	Ownership Summary
267	S344+60 to 345+10	50	A or B	Stanford
268	S344+80 to 350+90	610	J	Stanford
269	N346+85 to 348+30	145	A or B	Private
270	N346+95 to 353+60	665	E and J	Private
271	S350+90 to 351+45	55	A or D	Stanford
272	S352+00 to 353+50	150	A or B	Stanford
273	S351+45 to 355+00	355	F, I, or J	Stanford
274	N353+00 to 353+60	60	A or D	Private
275	N353+60 to 354+65	105	J	Private

Indicates a high priority stabilization project

Treatment Alternatives Key

- A – No Action
- B – Vegetation Only
- C – Repair Protection
- D – Vegetate Structure
- E – Remove Structure
- F – Regrade and Replant
- G – Terrace
- H – Riprap Toe
- I – Vegetated Riprap
- J – Vegetated Wall

BANK STABILIZATION AND REVEGETATION RECOMMENDATIONS

SAN FRANCISQUITO CREEK
BANK STABILIZATION & REVEGETATION
PRELIMINARY MASTER PLAN REPORT

Station: 338+00 to 354+00 September, 2000