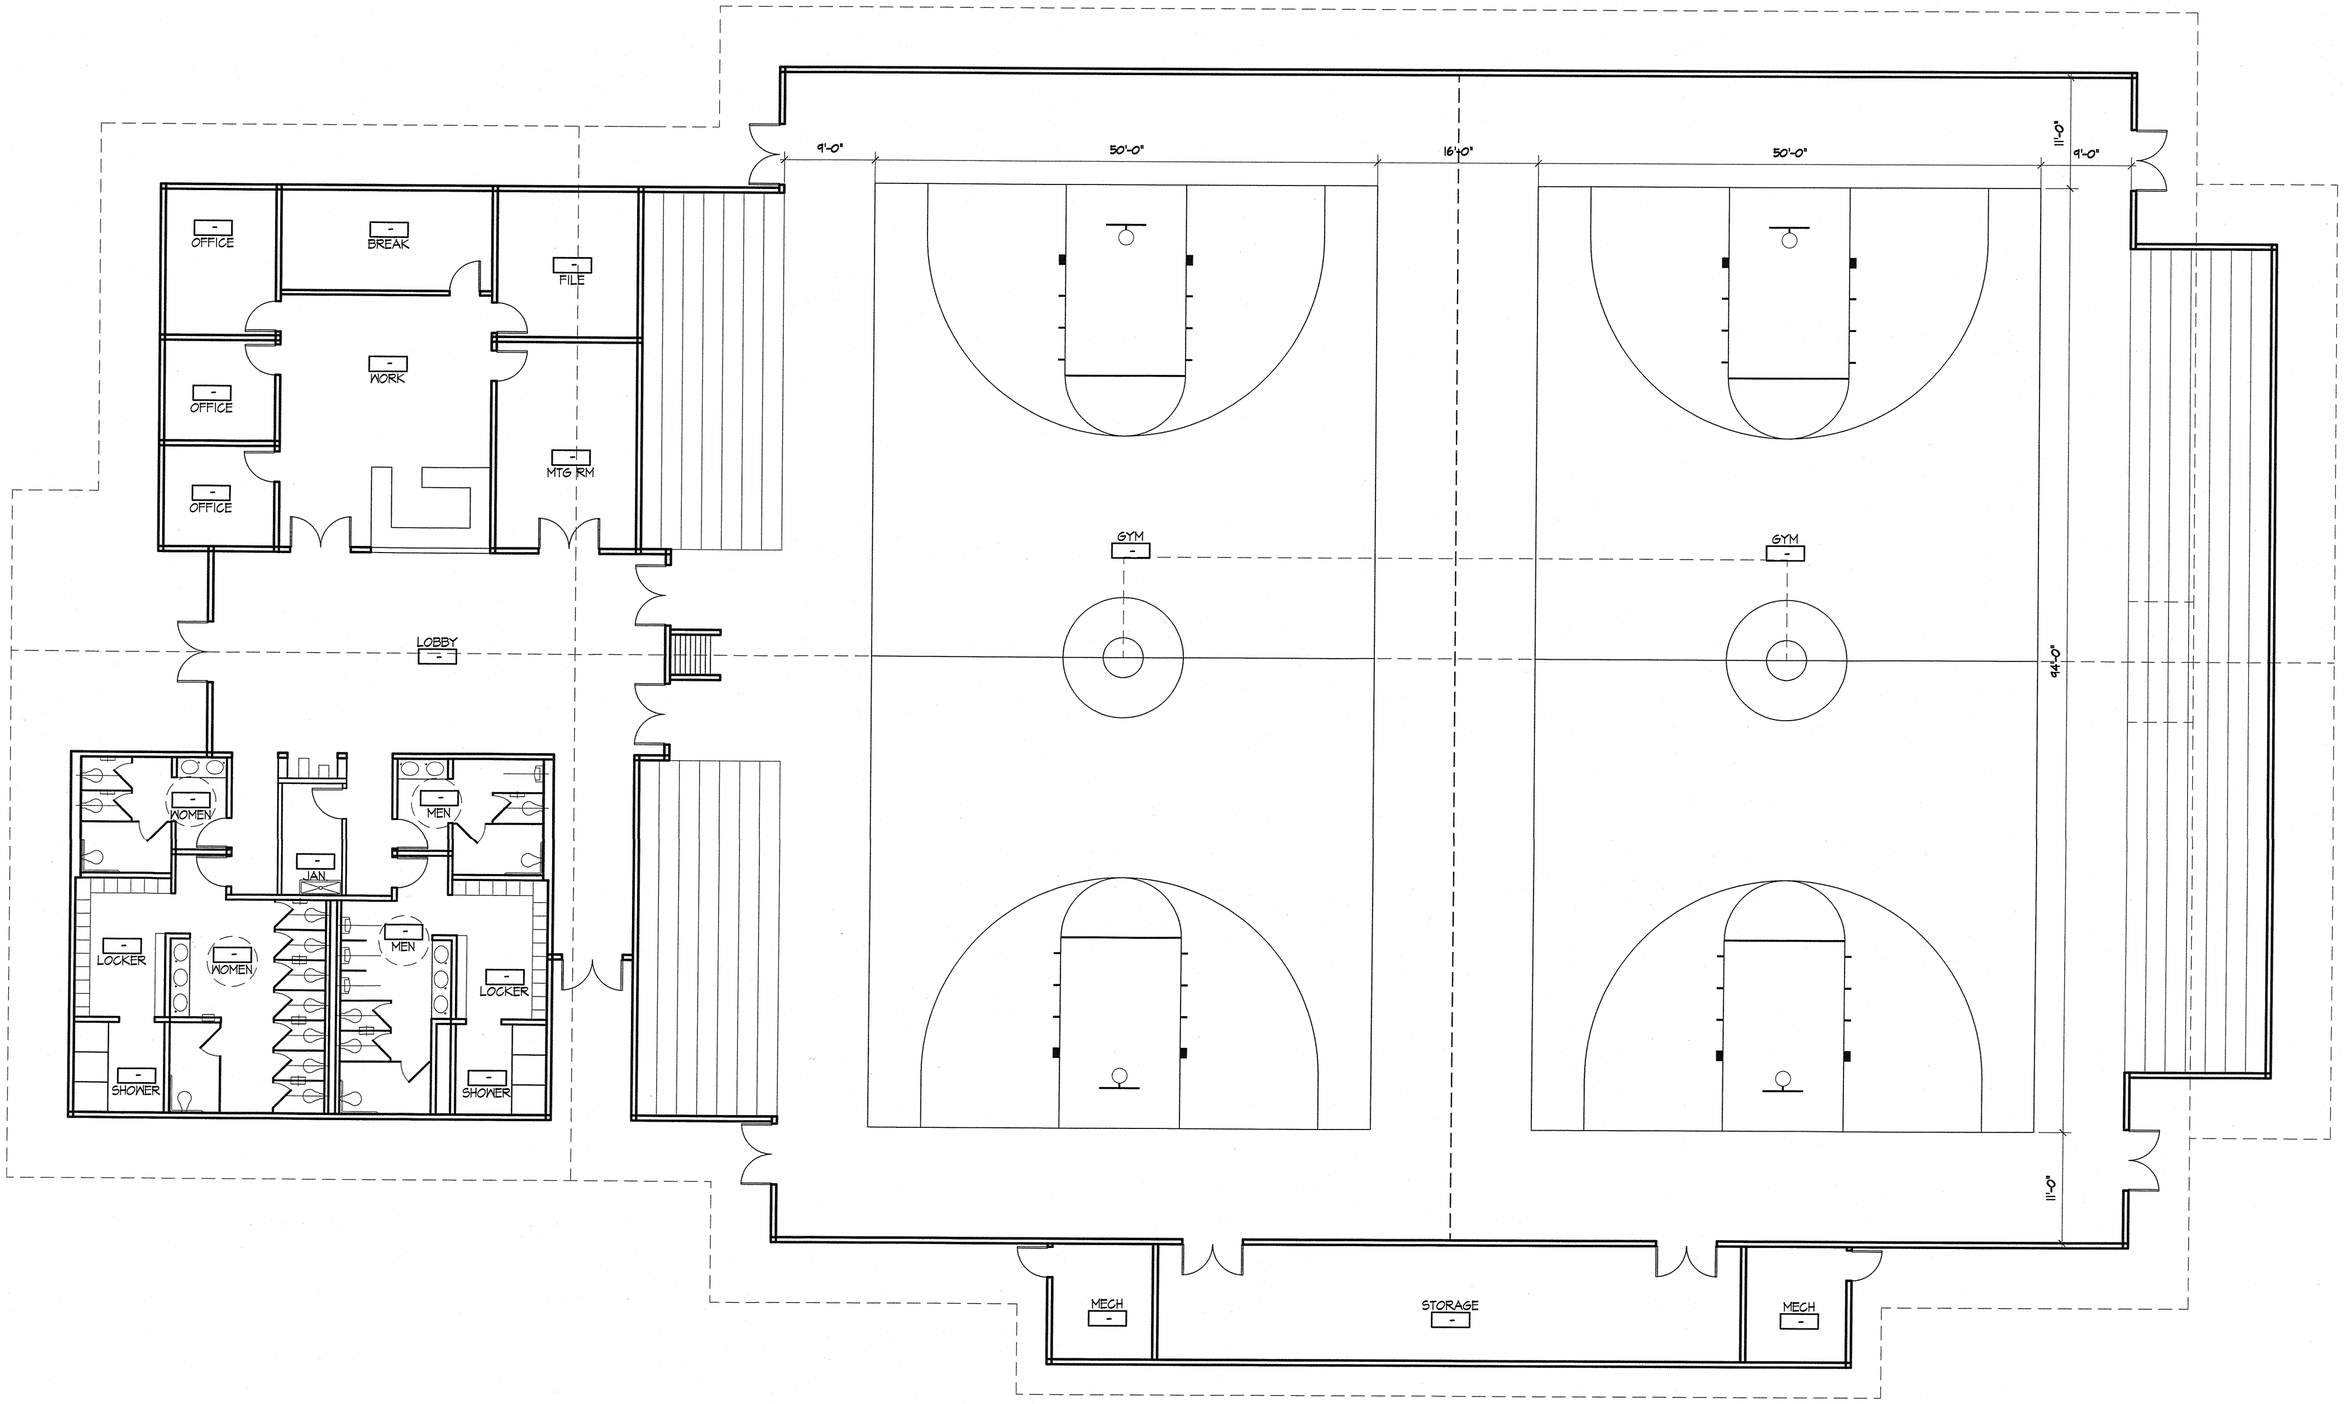
OFFICE
BREAK
FILE
WORK
OFFICE
MTG RM
OFFICE
LOBBY
WOMEN
MEN
JAN
LOCKER
WOMEN
MEN
LOCKER
SHOWER
SHOWER
GYM
GYM
9'-0"
50'-0"
16'-0"
50'-0"
11'-0"
9'-0"
94'-0"
11'-0"
MECH
STORAGE
MECH

FLOOR PLAN