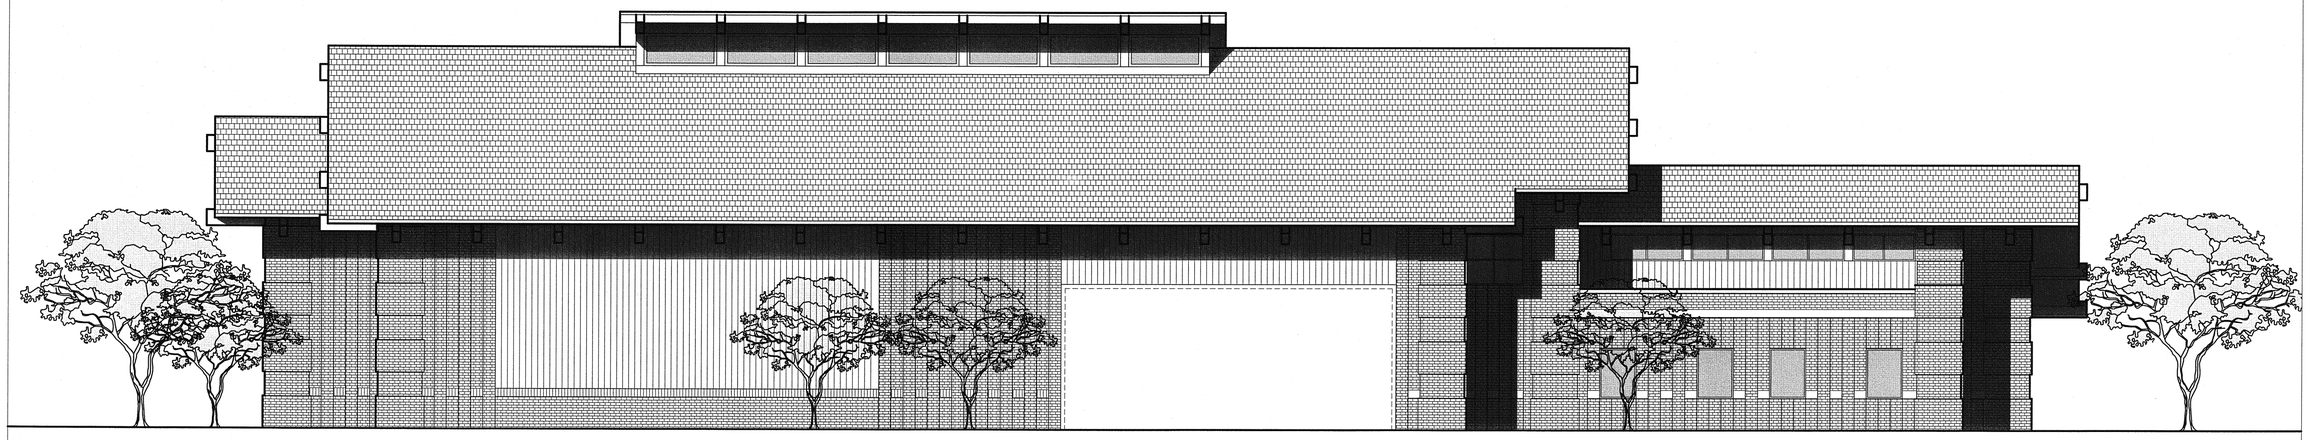

NORTH ELEVATION

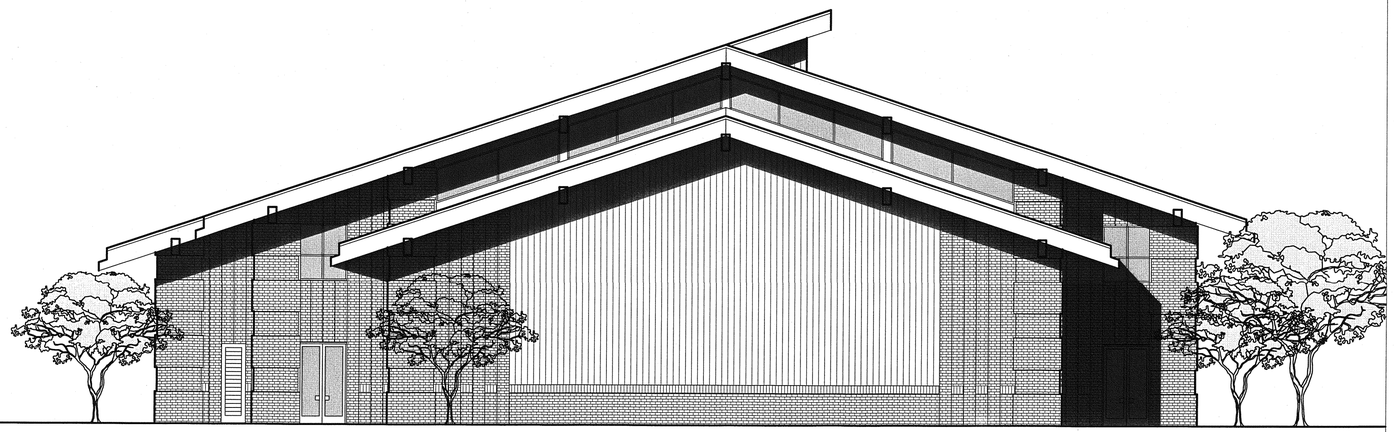

EAST ELEVATION

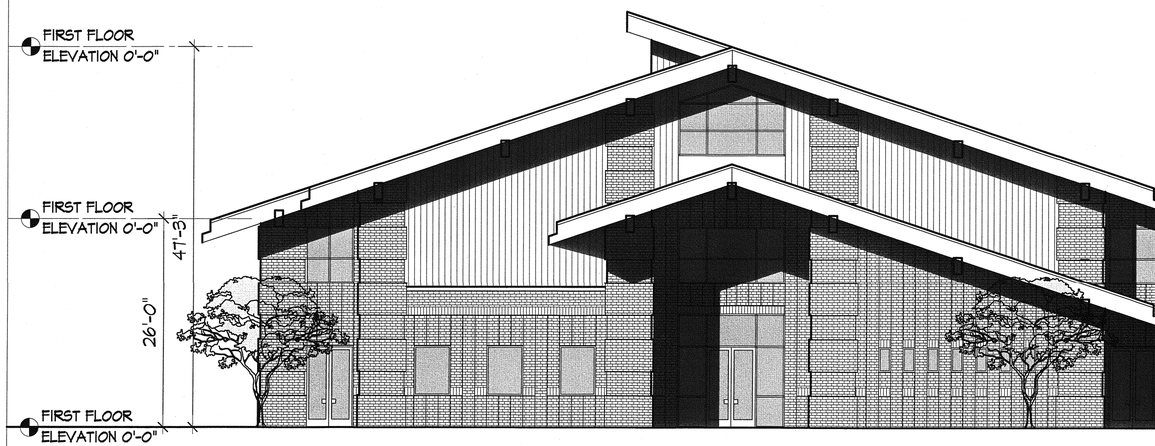

WEST ELEVATION

SOUTH ELEVATION