LEGEND

- PROPOSED MULTI-USE PATH
- EXISTING BAY TRAIL
- EXISTING BCDC SHORELINE TRAIL
- FACEBOOK BIKE/PEDESTRIAN ROUTE
- PROPOSED SIDEWALK CONNECTION
- TRANSIT LOADING/UNLOADING
- PROPOSED CROSSWALK LOCATION

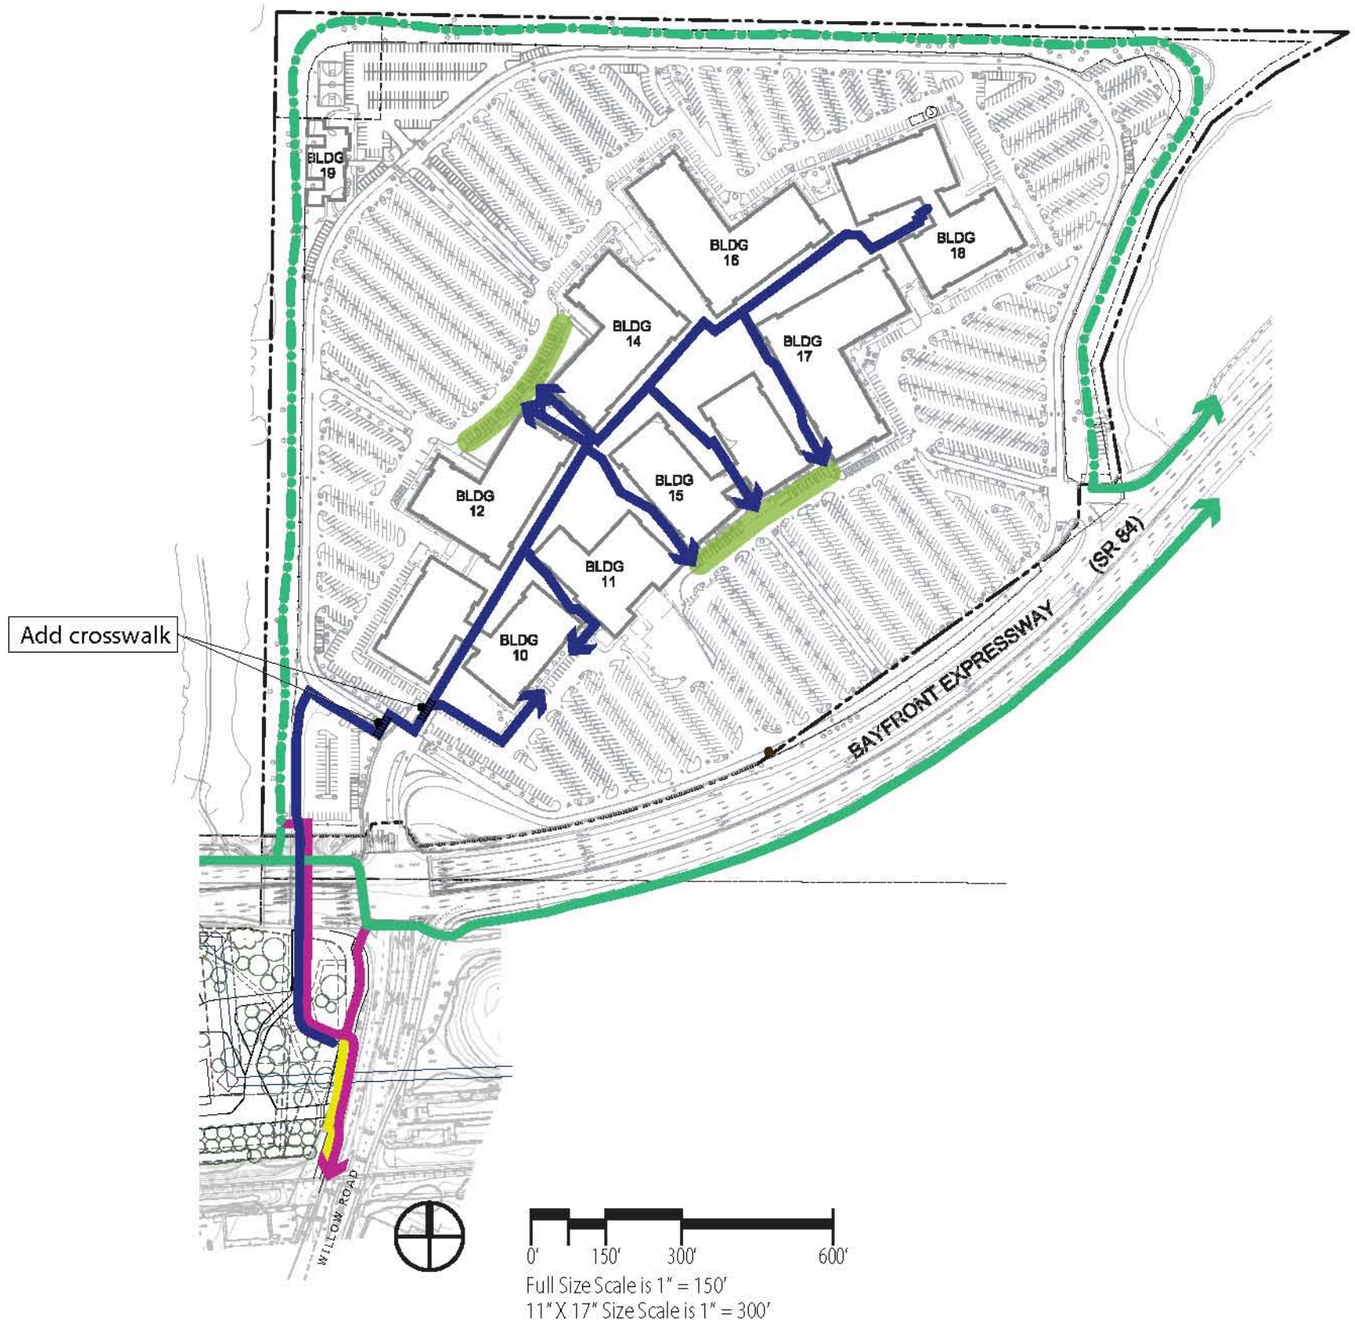

Full Size Scale is 1" = 150'
11" X 17" Size Scale is 1" = 300'

FACEBOOK @ MENLO PARK EAST CAMPUS

1601 WILLOW ROAD, MENLO PARK, CALIFORNIA

Gensler · McKenna Long & Aldridge · Fehr & Peers · BKF Engineers Surveyors Planners · CMG · KEMA

EL.1 PEDESTRIAN & BICYCLE CONNECTIVITY

APRIL 20, 2012

REF. NORTH

0' 40' 80' 160'

FULL SIZE SCALE IS 1"= 80'
11"x17" SIZE SCALE IS 1"= 160'

A

EAST CAMPUS
See plan enlargement
Sheet EL.3

WEST CAMPUS
See plan enlargement
Sheet EL.4

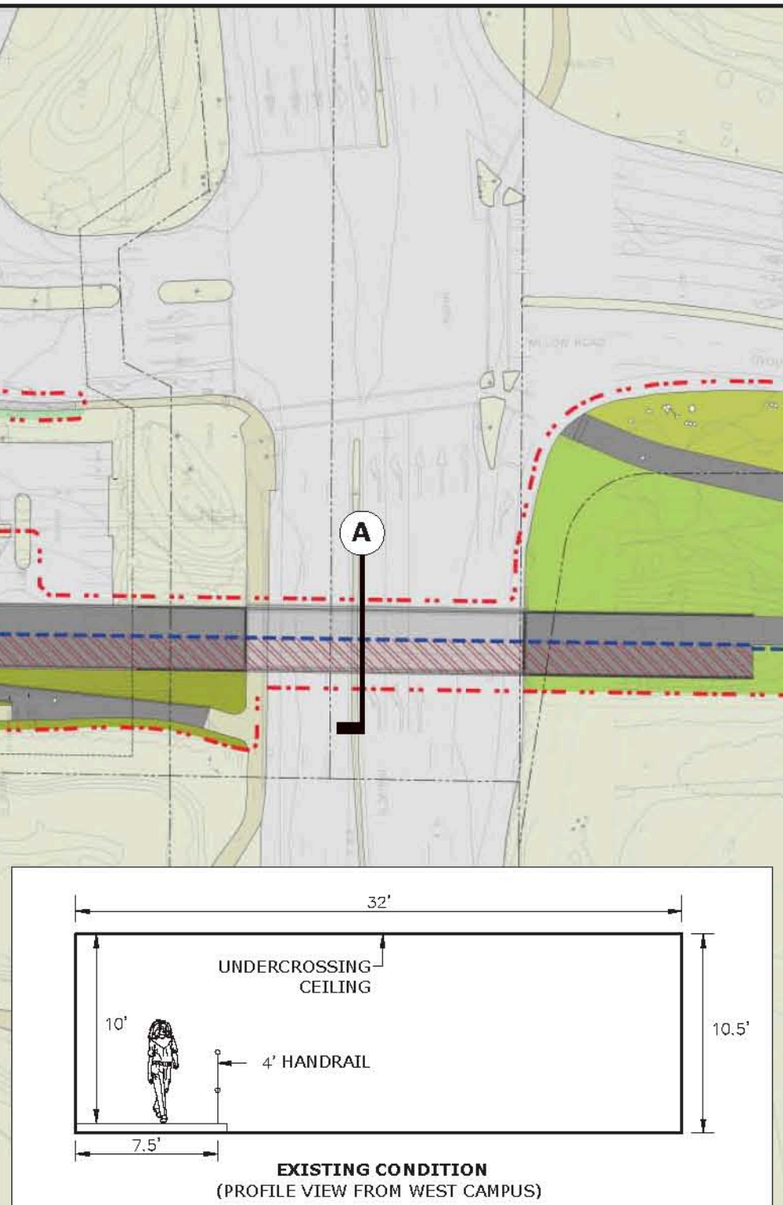

EXISTING CONDITION
(PROFILE VIEW FROM WEST CAMPUS)

A UNDERCROSSING SECTION - *not to scale*

FACEBOOK @ MENLO PARK

1601 WILLOW ROAD, MENLO PARK, CALIFORNIA

Gensler · McKenna Long & Aldridge · Fehr & Peers · BKF Engineers Surveyors Planners · CMG · KEMA

EL.2 CONCEPTUAL UNDERCROSSING PLAN

APRIL 20, 2012

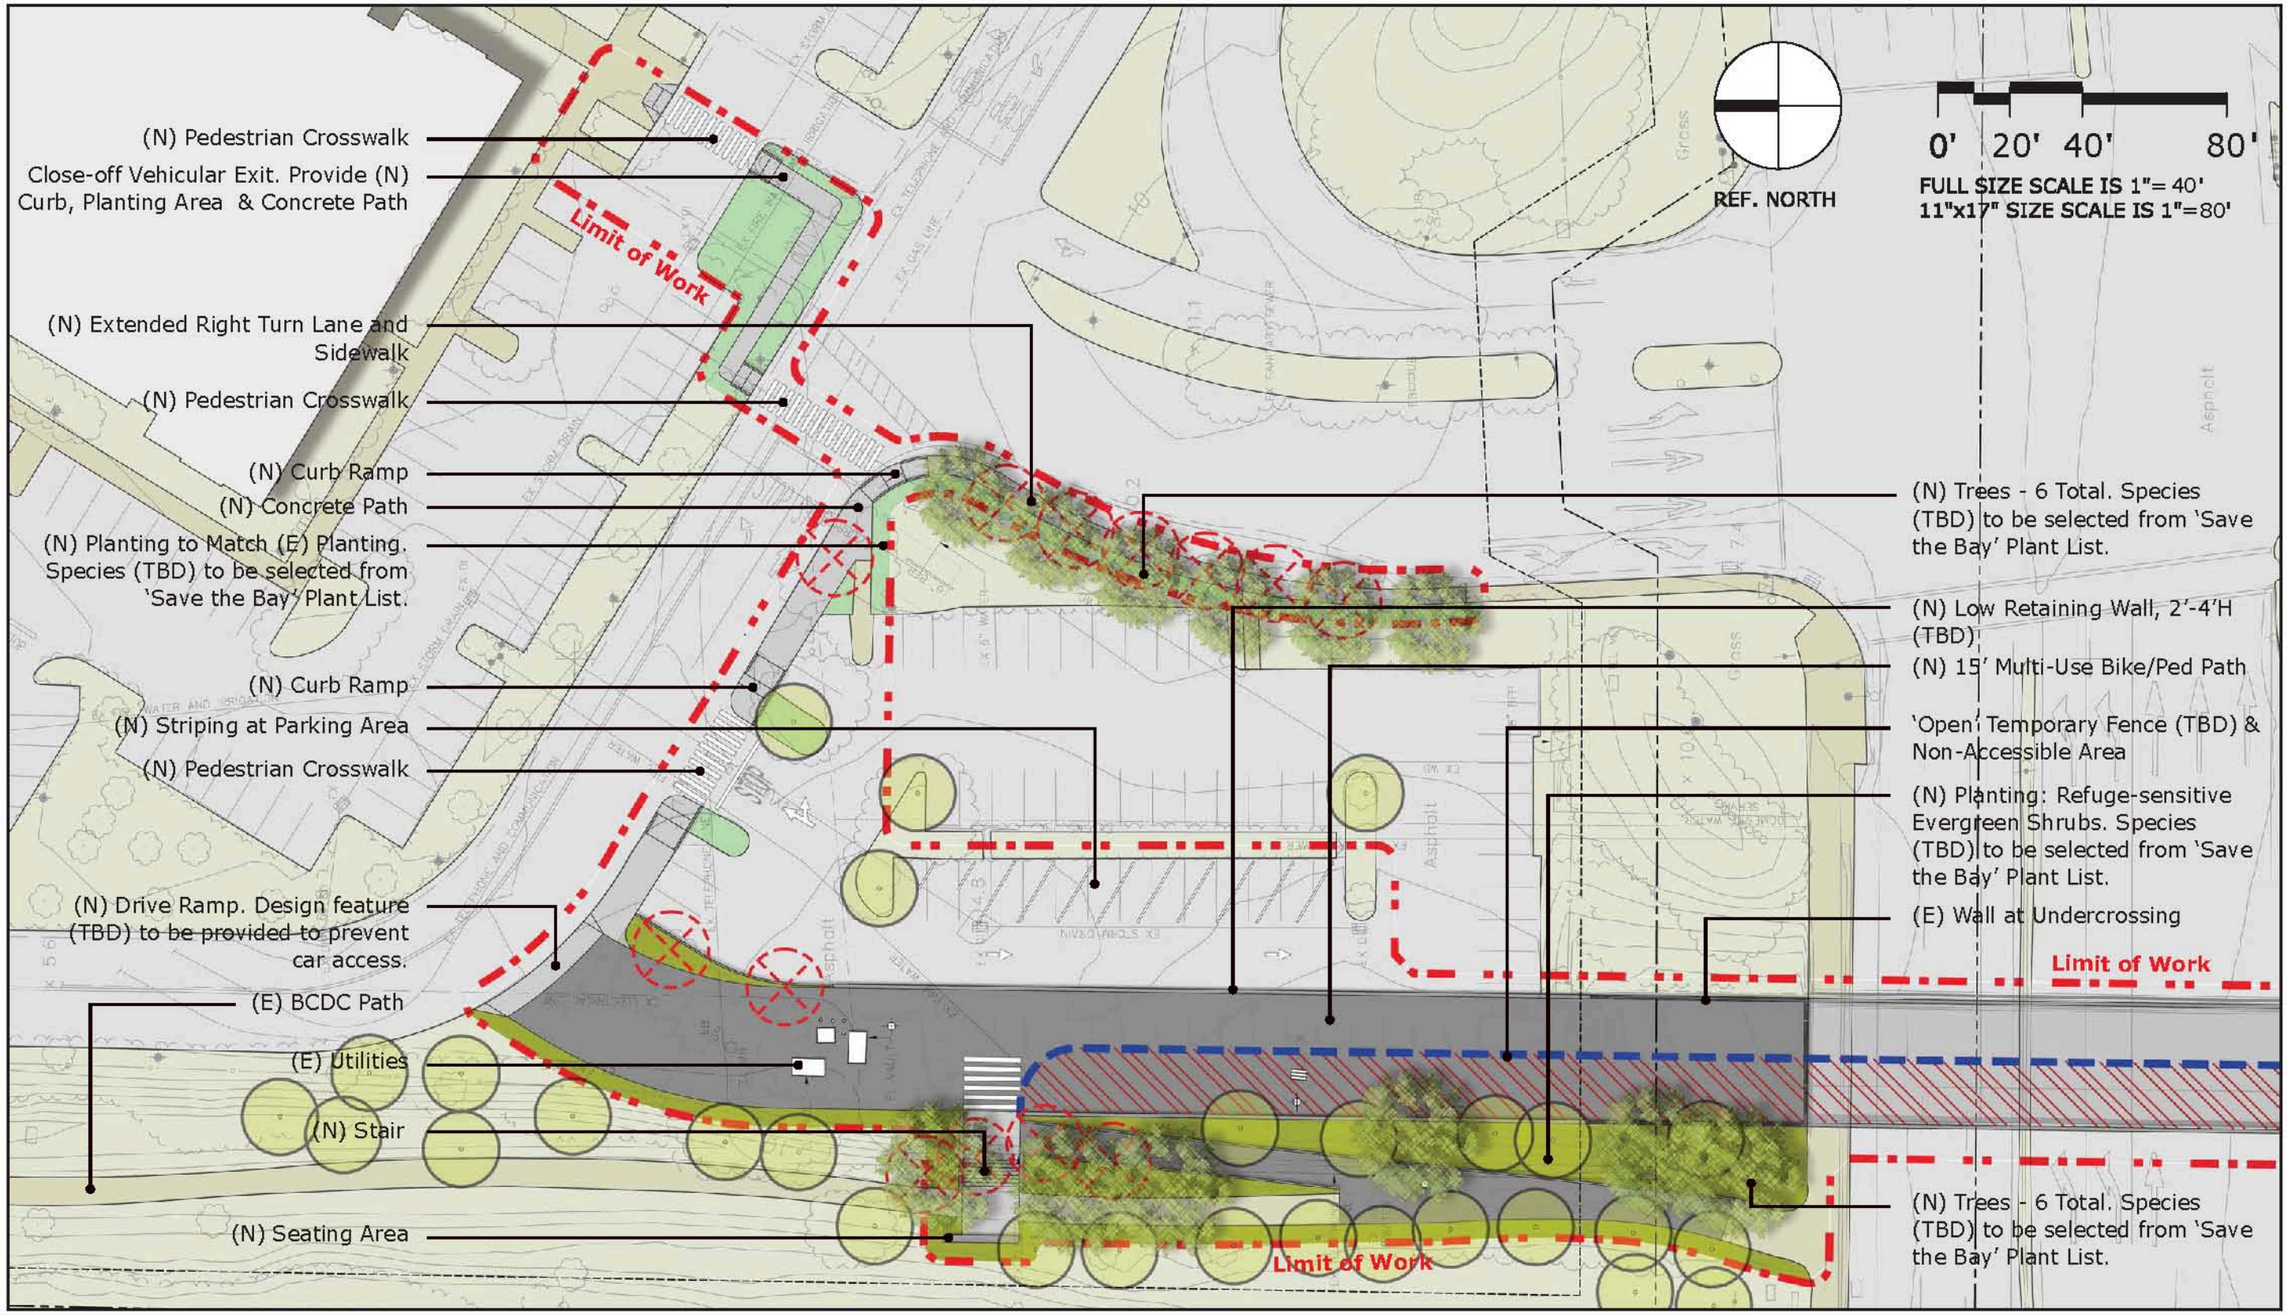

FACEBOOK @ MENLO PARK

1601 WILLOW ROAD, MENLO PARK, CALIFORNIA

Gensler · McKenna Long & Aldridge · Fehr & Peers · BKF Engineers Surveyors Planners · CMG · KEMA

EL.3 CONCEPTUAL UNDERCROSSING PLAN
East Campus

APRIL 20, 2012

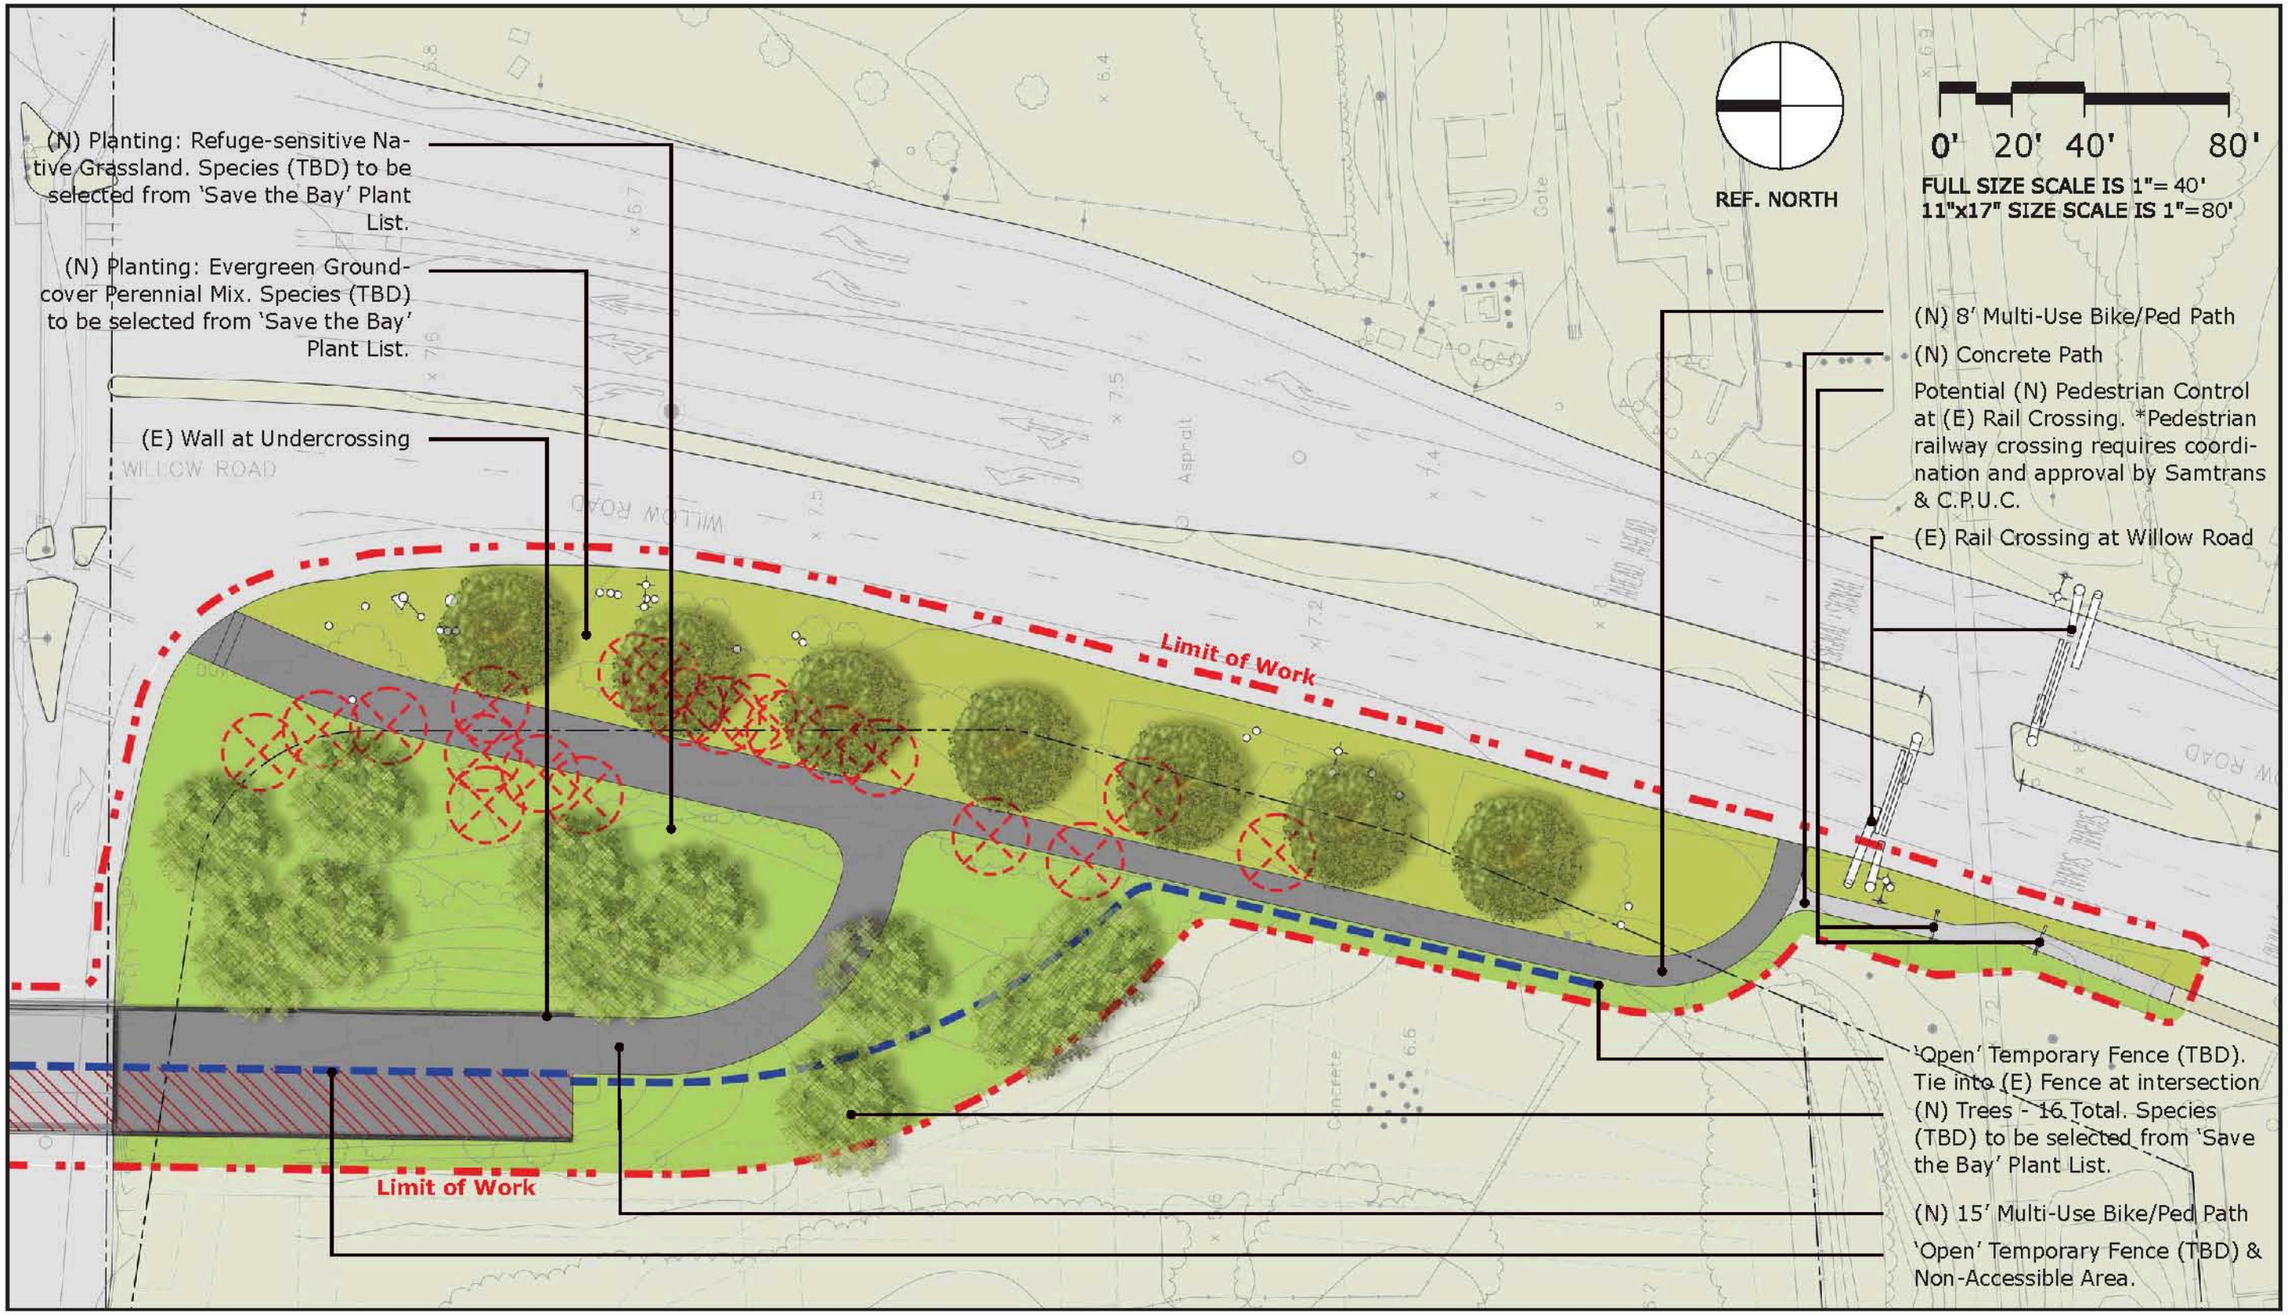

FACEBOOK @ MENLO PARK

1601 WILLOW ROAD, MENLO PARK, CALIFORNIA

Gensler · McKenna Long & Aldridge · Fehr & Peers · BKF Engineers Surveyors Planners · CMG · KEMA

EL.4 CONCEPTUAL UNDERCROSSING PLAN
West Campus

APRIL 20, 2012

REF. NORTH

0' 40' 80' 160'

FULL SIZE SCALE IS 1"= 80'
11"x17" SIZE SCALE IS 1"= 160'

LEGEND

- Existing Tree to REMAIN
- Existing Tree to REMOVE
- # Non-Heritage Tree
- # ***Heritage Tree***

FACEBOOK @ MENLO PARK

1601 WILLOW ROAD, MENLO PARK, CALIFORNIA

Gensler · McKenna Long & Aldridge · Fehr & Peers · BKF Engineers Surveyors Planners · CMG · KEMA

EL.5 TREE DISPOSITION PLAN

APRIL 20, 2012

TREES - EAST CAMPUS

Total **HERITAGE** Trees: 3
Total **HERITAGE** Trees to Remove: 1
Total NON-HERITAGE Trees to Remove: 12
Total Replacement Trees: 12

#	SPECIES	DBH (in)	HT (ft)	HERITAGE?	REMOVE?
1	Acacia melanoxylon	12.5	40	No	YES
2	Acacia melanoxylon	14.6	40	No	YES
3	Acacia melanoxylon	11.5	25	No	No
4	Acacia melanoxylon	13.5	35	No	No
5	Rhamnus alaternus	5.5 @ 2'	15	No	No
6	Pinus eldarica	2	10	No	No
7	Pinus eldarica	2	10	No	No
8	Pinus eldarica	2	10	No	No
9	Pinus eldarica	10	30	No	No
10	**Pinus eldarica**	**16**	**35**	**YES**	**No**
11	Pinus eldarica	12.5,7	30	No	No
12	Acacia melanoxylon	1	8	No	No
13	Pinus eldarica	14	30	No	No
14	Pinus eldarica	5,9	30	No	No
15	Pinus eldarica	2.5	10	No	No
16	Acacia melanoxylon	1	8	No	No
17	Aesculus californica	7 @ base	10	No	No
18	Acacia melanoxylon	1.5	10	No	No
19	Aesculus californica	8 @ base	8	No	No
20	Aesculus californica	9.5 @ base	8	No	No
21	Pinus eldarica	9.5,6	25	No	YES
22	Acacia melanoxylon	1	8	No	No
23	Pinus eldarica	8,3.5	20	No	YES
24	Pinus eldarica	8,9	20	No	YES
25	Pinus eldarica	6.5, 6, 9.5, 2	25	No	YES
26	Pinus eldarica	6,6,4.5,3.5,8	15	No	No
27	Pinus eldarica	14,11	25	No	No
28	Pinus eldarica	13.5	20	No	No
29	Acacia melanoxylon	8.5	25	No	No
30	Aesculus californica	6 @ base	5	No	No
31	Acacia melanoxylon	8	20	No	No
32	Aesculus californica	6 @ base	8	No	No
33	Aesculus californica	5.5 @ base	5	No	No
34	Aesculus californica	11 @ base	10	No	No
35	**Acacia melanoxylon**	**16**	**40**	**YES**	**No**
36	**Acacia melanoxylon**	**16**	**35**	**YES**	**YES**
37	Carpinus betulus	5	15	No	YES
38	Carpinus betulus	4.5	15	No	YES
39	Carpinus betulus	4	10	No	YES
40	Carpinus betulus	4	10	No	YES
41	Carpinus betulus	4	10	No	YES
42	Carpinus betulus	3	10	No	YES

TREES - WEST CAMPUS

Total **HERITAGE** Trees: 7
Total **HERITAGE** Trees to Remove: 7
Total NON-HERITAGE Trees to Remove: 13
Total Replacement Trees: 16

#	SPECIES	DBH (in)	HT (ft)	HERITAGE?	REMOVE?
605	**Populus nigra 'Italica'**	**10,10,8,4,4**	**50**	**YES**	**YES**
606	**Populus nigra 'Italica'**	**4.5,7,4,3**	**50**	**YES**	**YES**
607	**Populus fremontii**	**18.5**	**60**	**YES**	**YES**
608	Populus fremontii	9	45	No	YES
609	Cedrus deodora	9.5	35	No	YES
610	Cedrus deodora	6	20	No	YES
611	Cedrus deodora	3.5	15	No	YES
612	Cedrus deodora	6,2.5	30	No	YES
613	**Populus nigra 'Italica'**	**7.5,5.5,5,4,4**	**50**	**YES**	**YES**
615	**Populus nigra 'Italica'**	**3,3,2.5,2**	**35**	**YES**	**YES**
615	Cedrus deodora	6.5	35	No	YES
616	Cedrus deodora	3.5,4,3,3	15	No	YES
617	Populos nigra 'Italica'	12	15	No	YES
618	Cedrus deodora	7	35	No	YES
619	**Populus nigra 'Italica'**	**8,7.5,2.5, 2,2.5,3**	**50**	**YES**	**YES**
620	Populos nigra 'Italica'	6	45	No	YES
621	Cedrus deodora	3.5	15	No	YES
622	**Populus nigra 'Italica'**	**5,7**	**50**	**YES**	**YES**
623	Populos nigra 'Italica'	3.5,2	20	No	YES
624	Populos nigra 'Italica'		15	No	YES