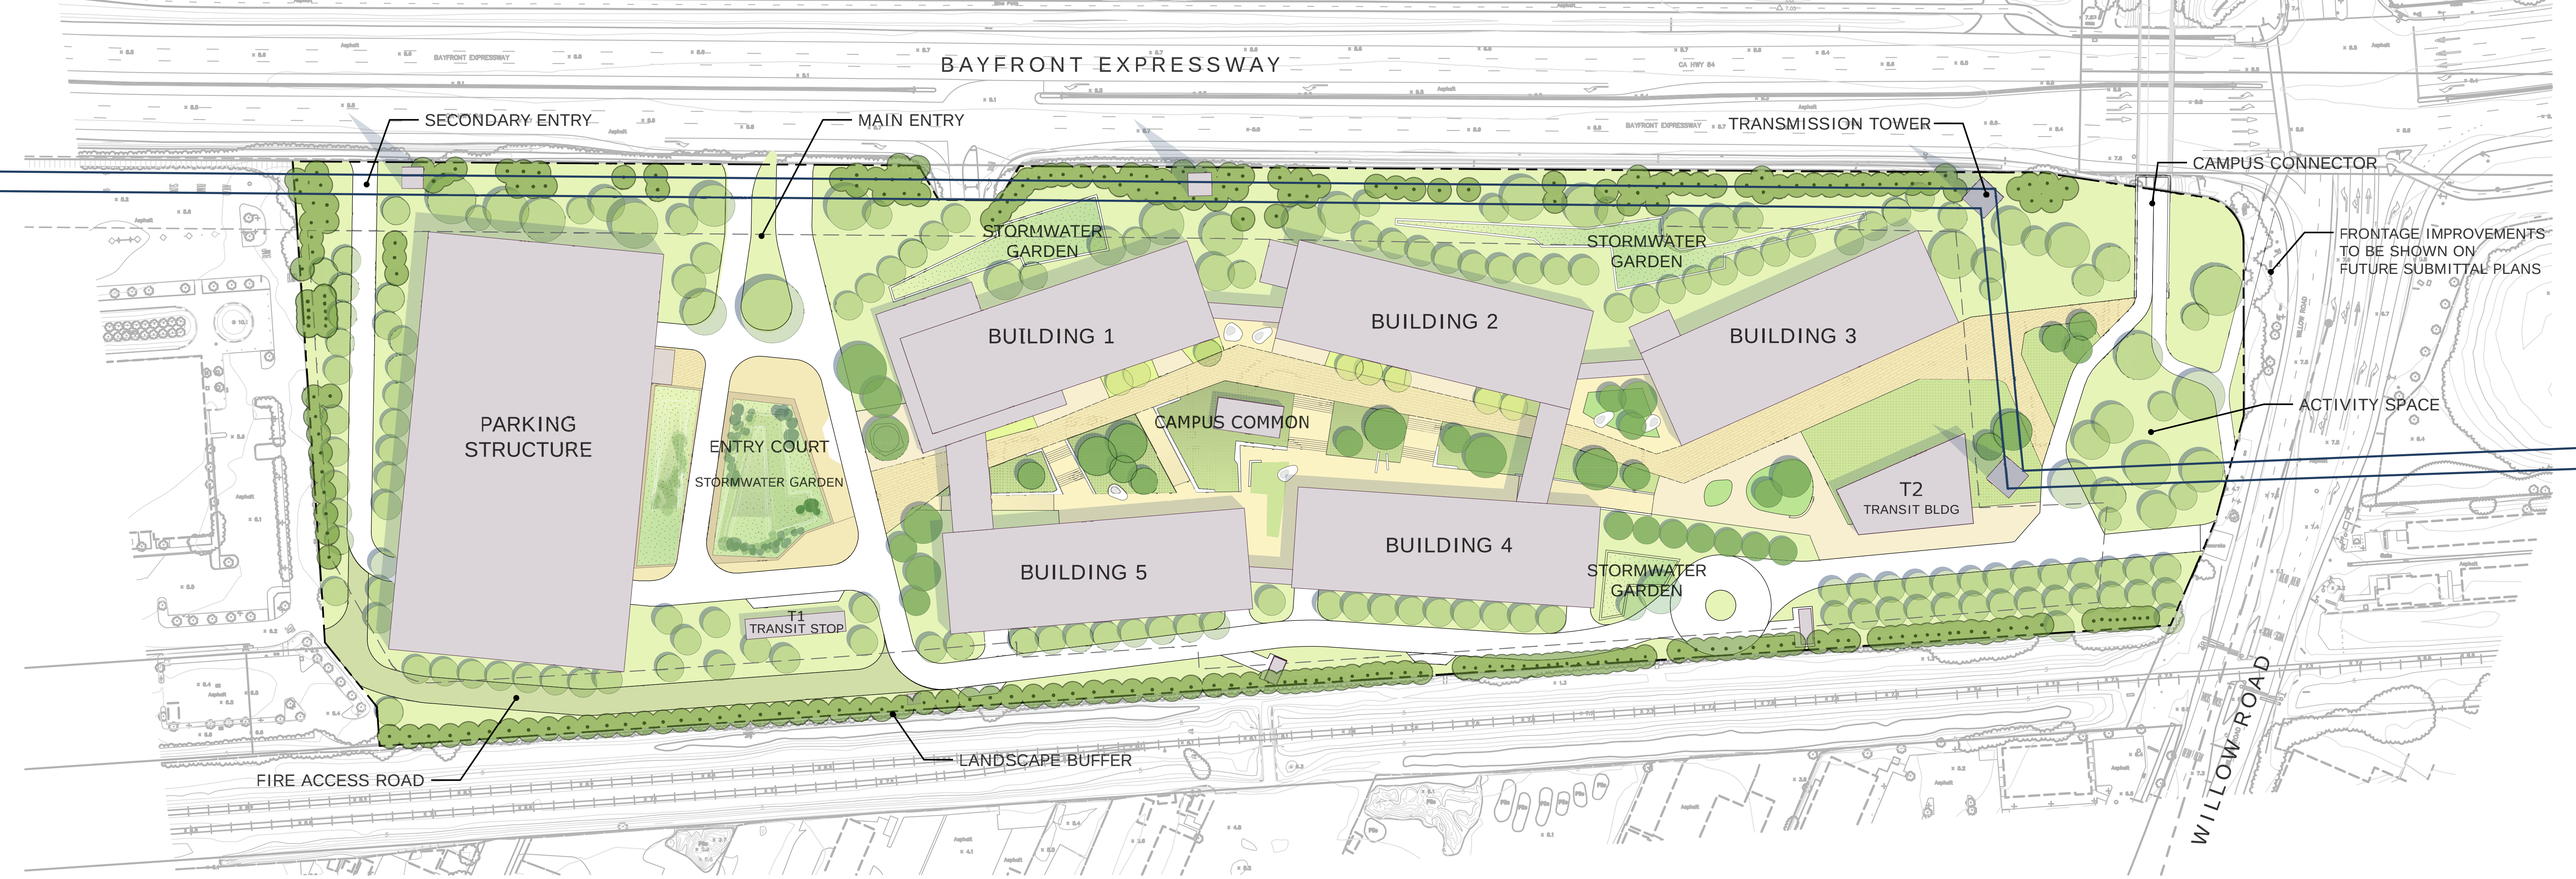

LEGEND

QTY.	SYM.	DESCRIPTION
237		EXISTING TREE
223 (166)		NEW TREE PLANTING (Net New Trees)
229,266 SQ.FT.		HARDSCAPE PAVING
431,538 SQ.FT.		LANDSCAPE GROUNDCOVER
37,469 SQ.FT.		STORMWATER GARDENS
265,470 SQ.FT.		PROPOSED BUILDING

PRELIMINARY PLANTING LIST

COMMON NAME	BOTANICAL NAME	COMMON NAME	BOTANICAL NAME	COMMON NAME	BOTANICAL NAME
TREES		SHRUBS		GROUNDCOVER / STORMWATER GARDENS	
CANARY ISLAND PINE	PINUS CANARIENSIS	AGAPANTHUS ORIENTALIS	LILLY OF THE NILE	AJUGA REPTANS	CARPET BUGLE
COAST LIVE OAK	QUERCUS AGRIFOLIA	CALLISTEMON 'LITTLE JOHN'	DWARF BOTTLEBRUSH	APENIA CORDIFOLIA	APTENIA
CORK OAK	QUERCUS SUBER	CLIVIA MINATA	KAFFIR LILY	CEANOTHUS 'YANKEE POINT'	CEANOTHUS
BRISBANE BOX	TRISTANIA CONFERTA	DODONAEA VISCOSA	HOPSEED BUSH	LIRIOPE 'SILVERY SUNPROOF'	TURF LILY
RED MAPLE	ACER RUBRUM	KNIPHOFIA UVARIA	RED-HOT POKER	OPHIOPOGON JAPONICUS	MONDO GRASS
MAIDENHAIR TREE	GINGKO BILOBA	LUPINUS ARBOREOUS	BUSH LUPINE	VINCA MINOR	DWARF PERIWINKLE
LONDON PLANE	PLATANUS X ACERIFOLIA	MYRICA CALIFORNICA	PACIFIC WAX MYRTLE	JUNCUS PATENS	CALIFORNIA GRAY RUSH
BLUE OAK	QUERCUS DOUGLASII	PHORMIUM CALIFORNICA	NEW ZEALAND FLAX	LEYMUS CONDENSATUS	GIANT WILD RYE
VALLEY OAK	QUERCUS LOBATA	RHAMNUS CALIFORNICA	COFFEEBERRY	MIMULUS AURANTIACUS	MONKEY FLOWER
RED OAK	QUERCUS RUBRA	RHAPHIOLEPIS INDICA	INDIA HAWTHORN	CAREX PANZA	CA MEADOW SEDGE
SHUMARD OAK	QUERCUS SHUMARDII	RHUS OVATA	SUGAR BUSH		
		ROSA FLOWER CARPET	FLOWER CARPET ROSE		
		SOLIDAGO CALIFORNICA	CALIFORNIA GOLDENROD		

Landscape water usage will conform to the City's Water Efficient Landscape Ordinance and the Water Demand Summary.

REF. NORTH

0' 75' 150' 300'

Full Size Scale is 1" = 75'
11" x 17" Size Scale is 1" = 150'

FACEBOOK @ MENLO PARK WEST CAMPUS

312 & 313 CONSTITUTION DRIVE, MENLO PARK, CA

BKF Engineers Surveyors Planners · Gensler · Luce Forward · Fehr & Peers · KEMA · CMG

WL.2 PRELIMINARY LANDSCAPE PLAN

August 5, 2011

© 2011 Gensler