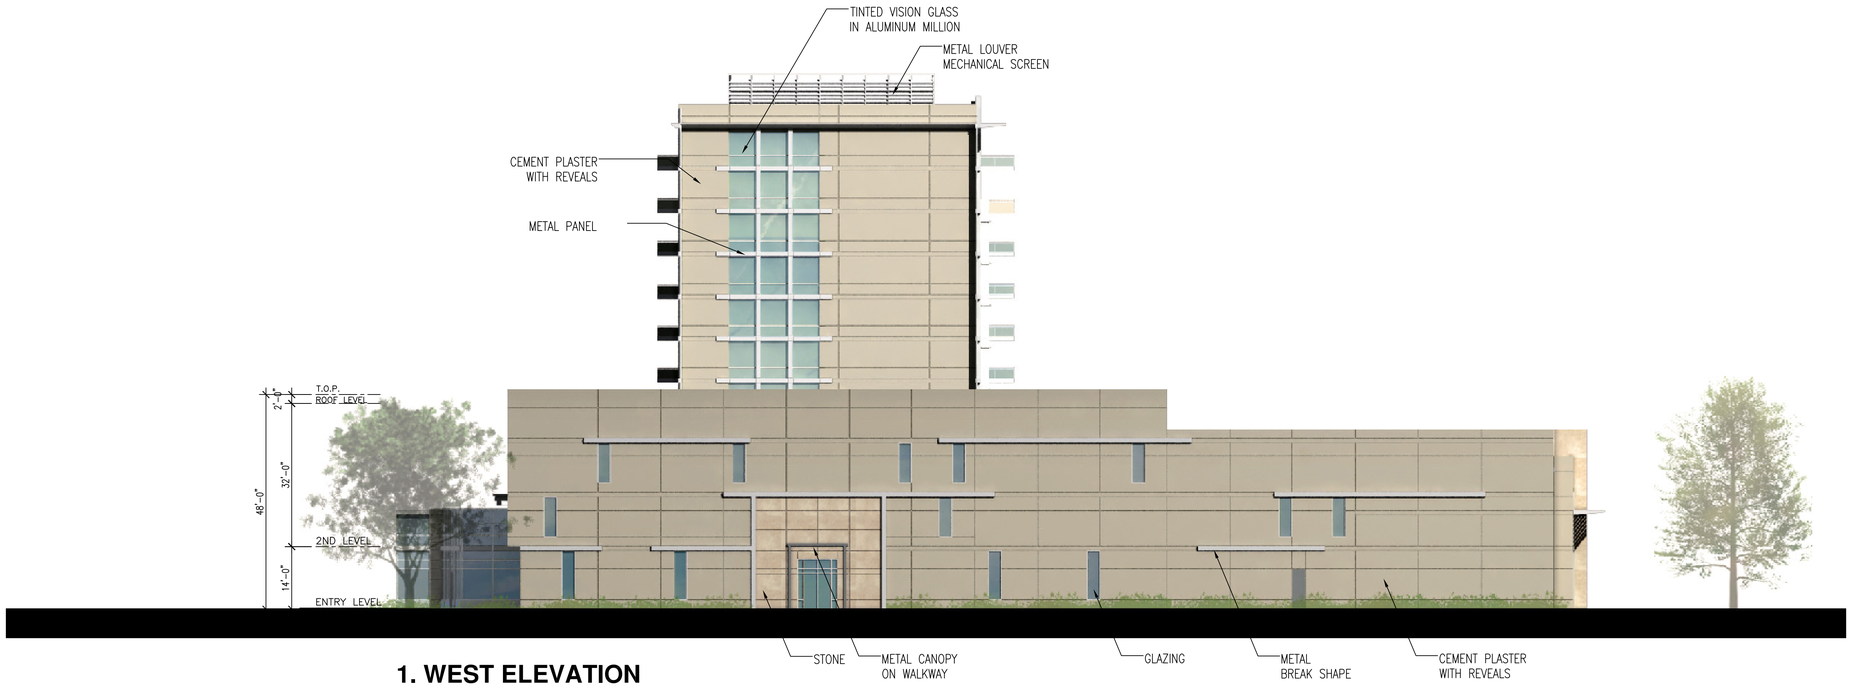


1. WEST ELEVATION

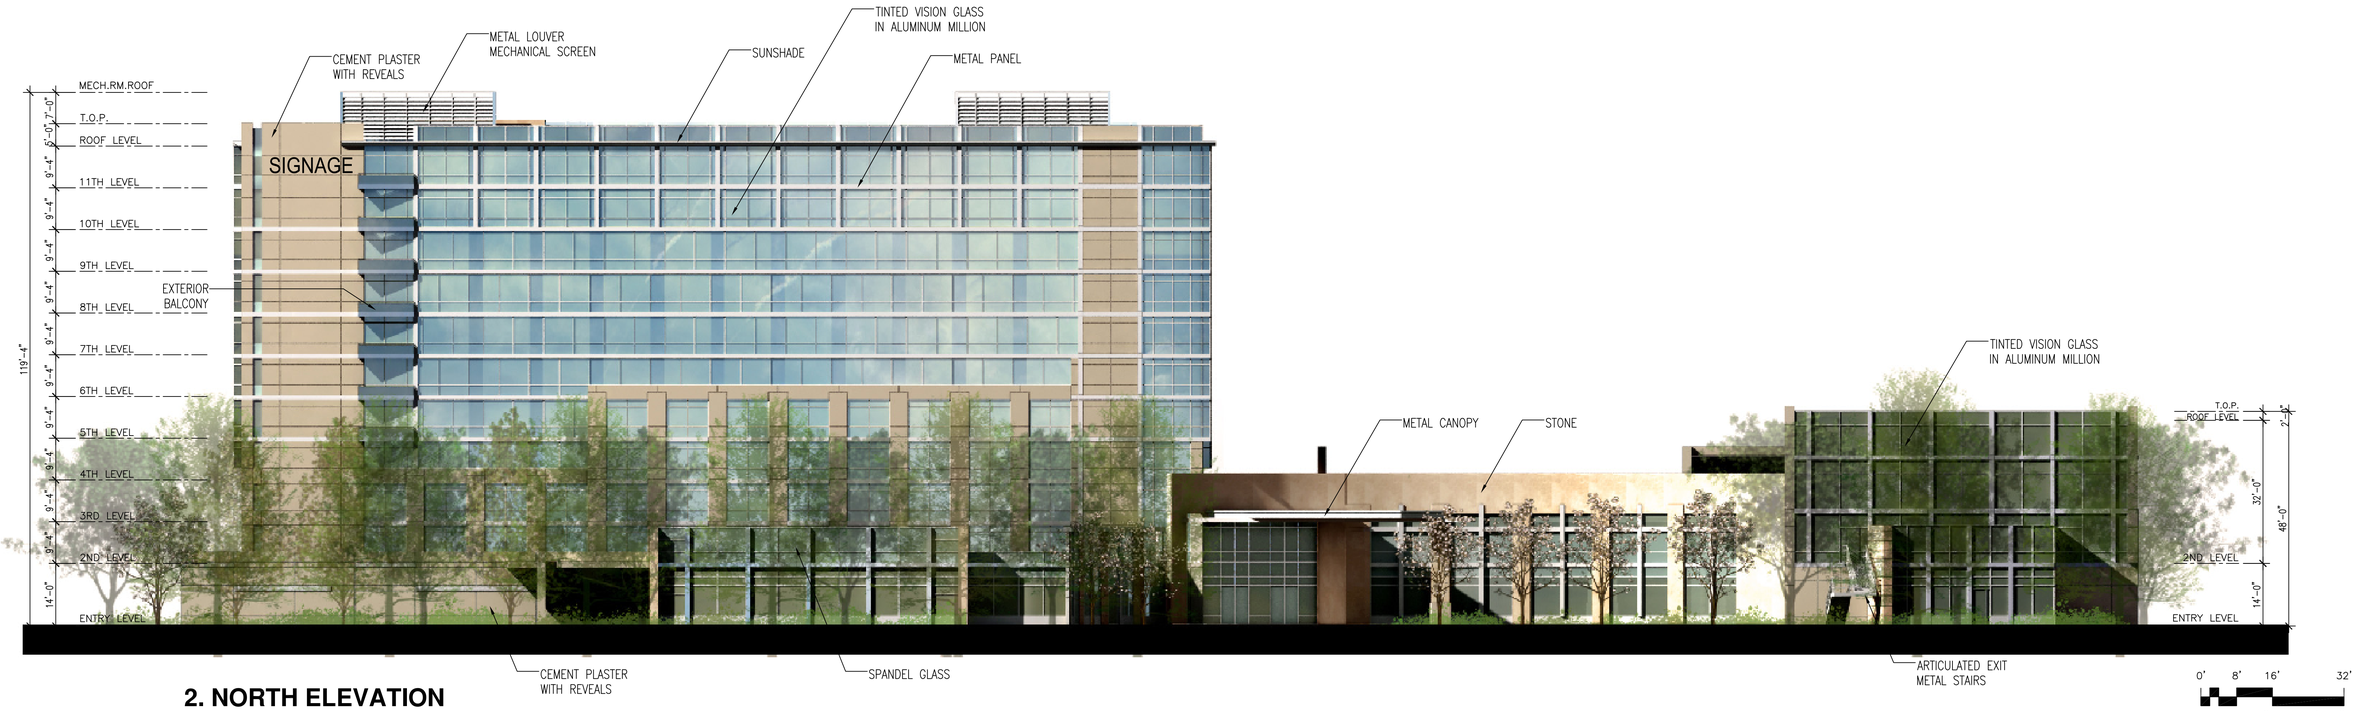


2. NORTH ELEVATION

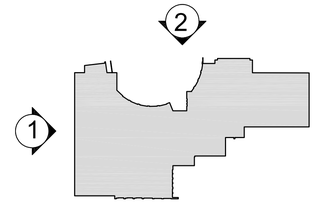


MENLO GATEWAY™

# BOHANNON DEVELOPMENT COMPANY

100-190 INDEPENDENCE DRIVE AND 101-155 CONSTITUTION DRIVE, MENLO PARK, CA

Project Number: 9566.01

INDEPENDENCE DRIVE - HOTEL-
WEST & NORTH ELEVATIONS

IA2.2

08/31/2007 04/02/2009 07/07/2009
12/21/2007 05/15/2009

DAHLIN GROUP
ARCHITECTURE
PLANNING
5865 Owens Drive
Pleasanton, CA 94588
925.251.7200
925.251.7201 Fax

DES
ARCHITECTS
ENGINEERS

Jul 02, 2009 - 4:21pm Idai P:\Bohannon\MPindep\956602\Dwg\Indep\Arch\2.2-Helex.dwg