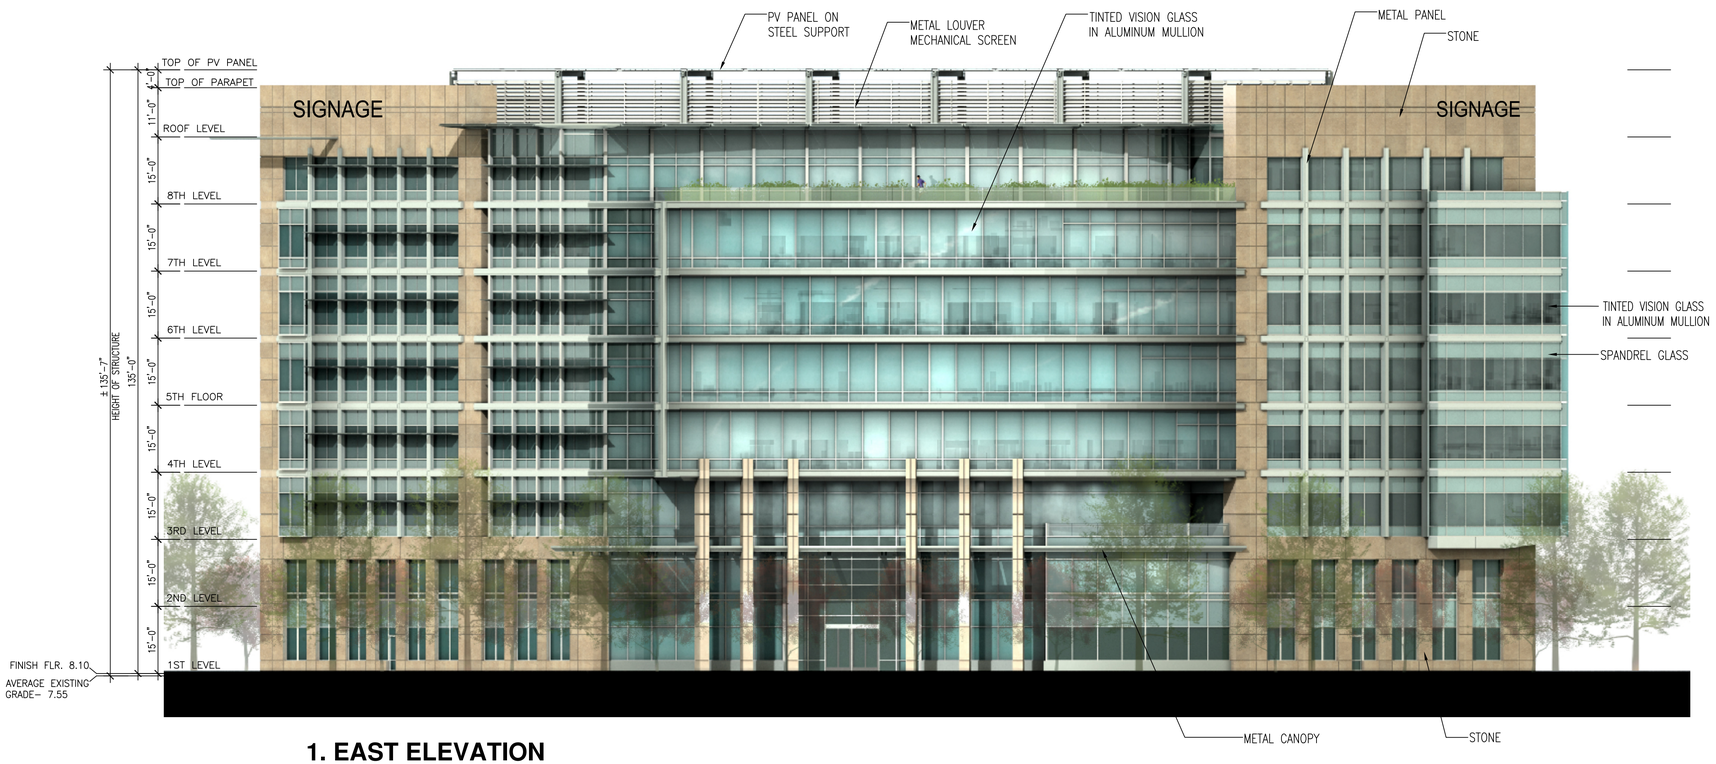

1. EAST ELEVATION

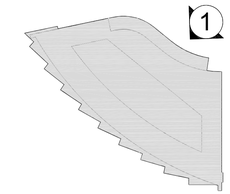

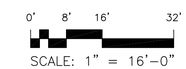

SCALE: 1" = 16'–0"

MENLO GATEWAY™

BOHANNON DEVELOPMENT COMPANY

100-190 INDEPENDENCE DRIVE AND 101-155 CONSTITUTION DRIVE, MENLO PARK, CA

Project Number: 9566.01

INDEPENDENCE DRIVE - OFFICE BUILDING - EAST ELEVATION

08/31/2007 07/07/2009
12/21/2007
04/02/1009

IA3.2

DES ARCHITECTS ENGINEERS

Jul 02, 2009 – 4:24pm tdsi P:\Bohannon\MPindep\9566.02\Dwg\indep\Arch\3.2-Delev.dwg