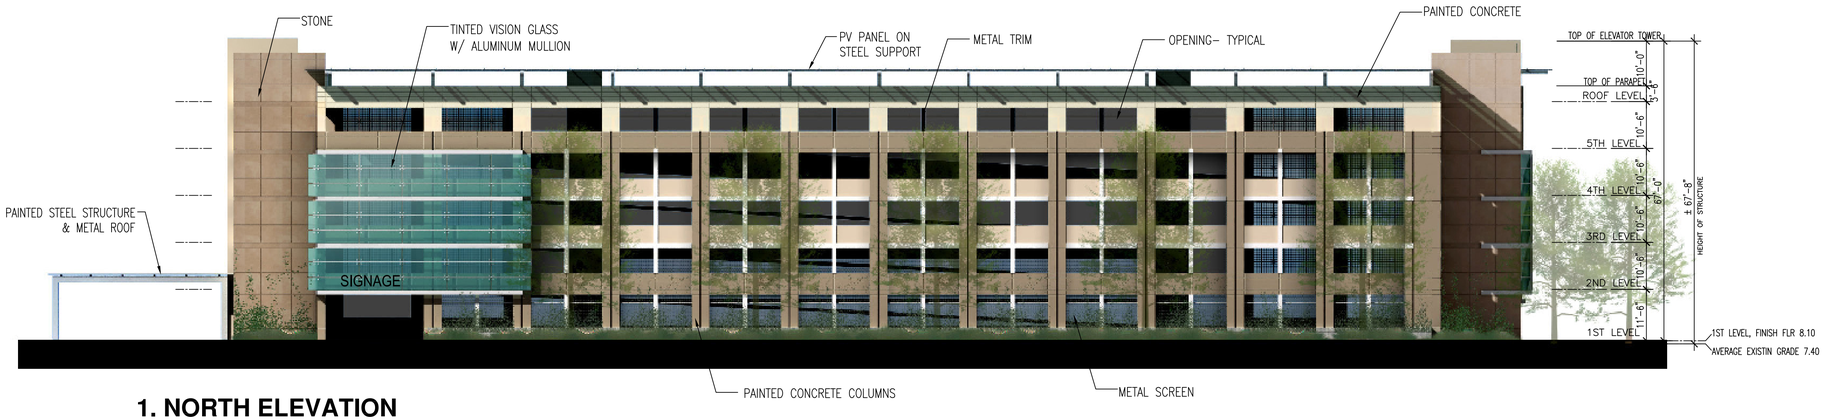

1. NORTH ELEVATION

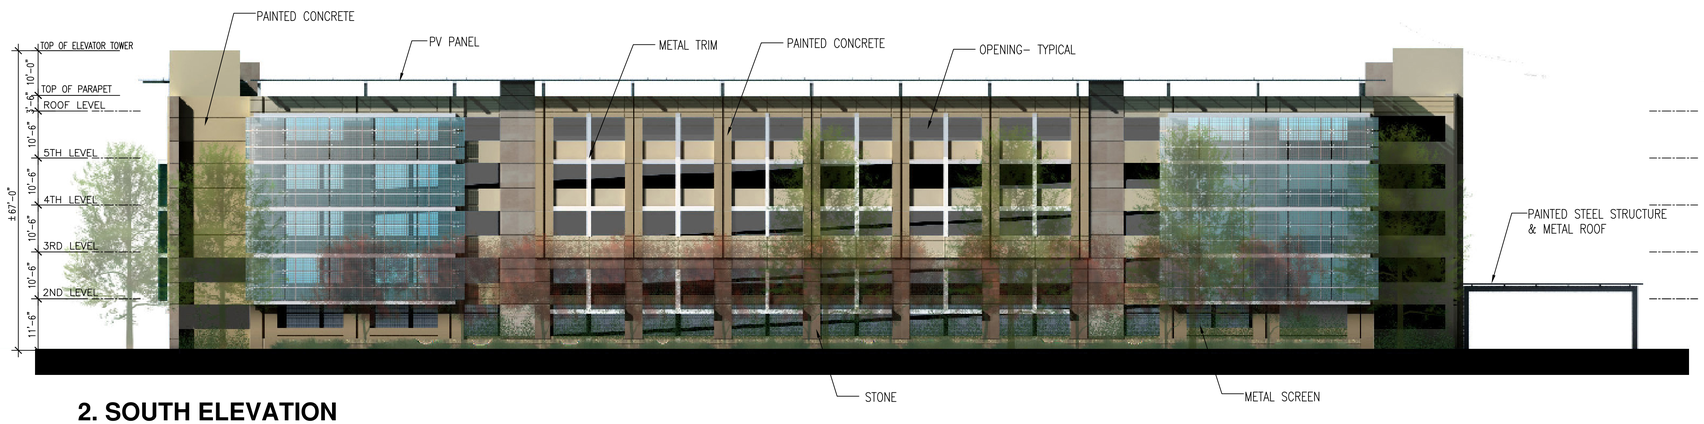

2. SOUTH ELEVATION

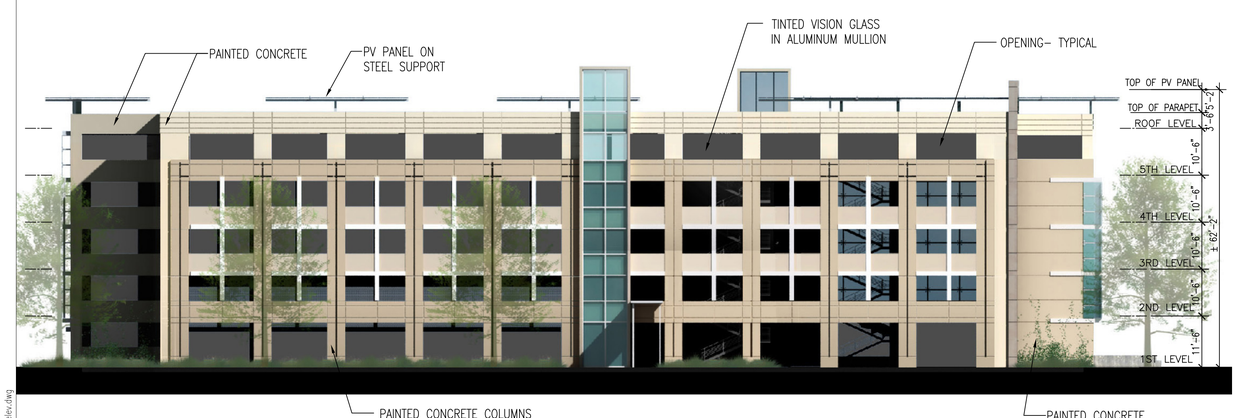

3. EAST ELEVATION

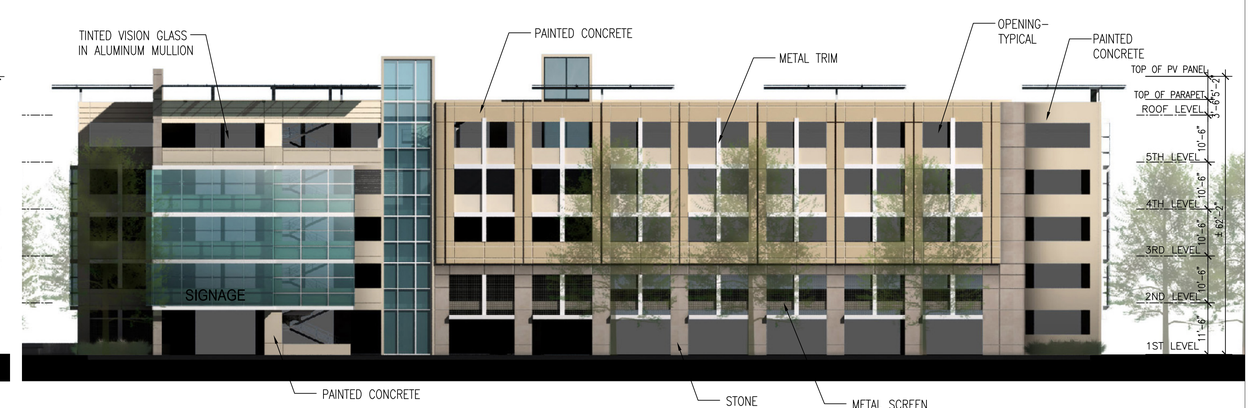

4. WEST ELEVATION

0' 8' 16' 32'

SCALE: 1" = 16'–0"

MENLO GATEWAY™

BOHANNON DEVELOPMENT COMPANY

100-190 INDEPENDENCE DRIVE AND 101-155 CONSTITUTION DRIVE, MENLO PARK, CA

Project Number: 9566.01

INDEPENDENCE DRIVE - GARAGE - ELEVATIONS

08/31/2007 07/07/2009
12/21/2007
04/02/2009

IA4.2

DES ARCHITECTS ENGINEERS

Jul 02, 2009 – 4:26pm Idsi P:\Bohannon\MPindep\9566.01\dwg\Indep\Arch\4.2-Gelev.dwg