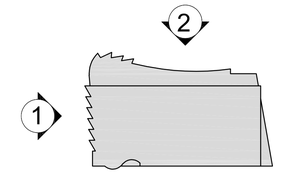

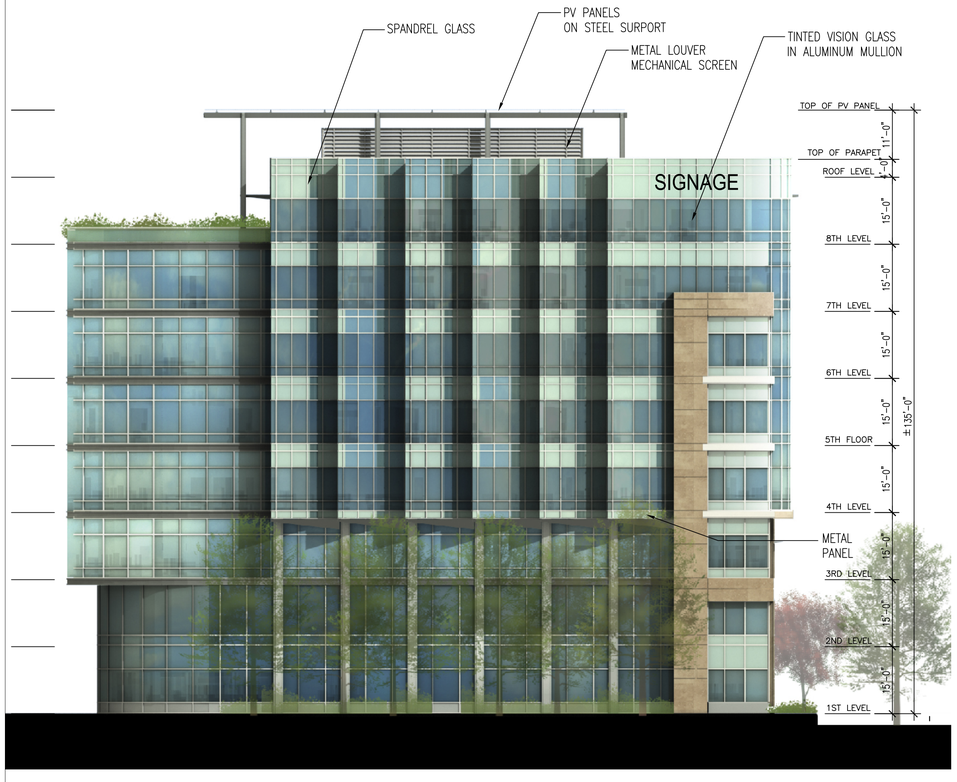

1. WEST ELEVATION

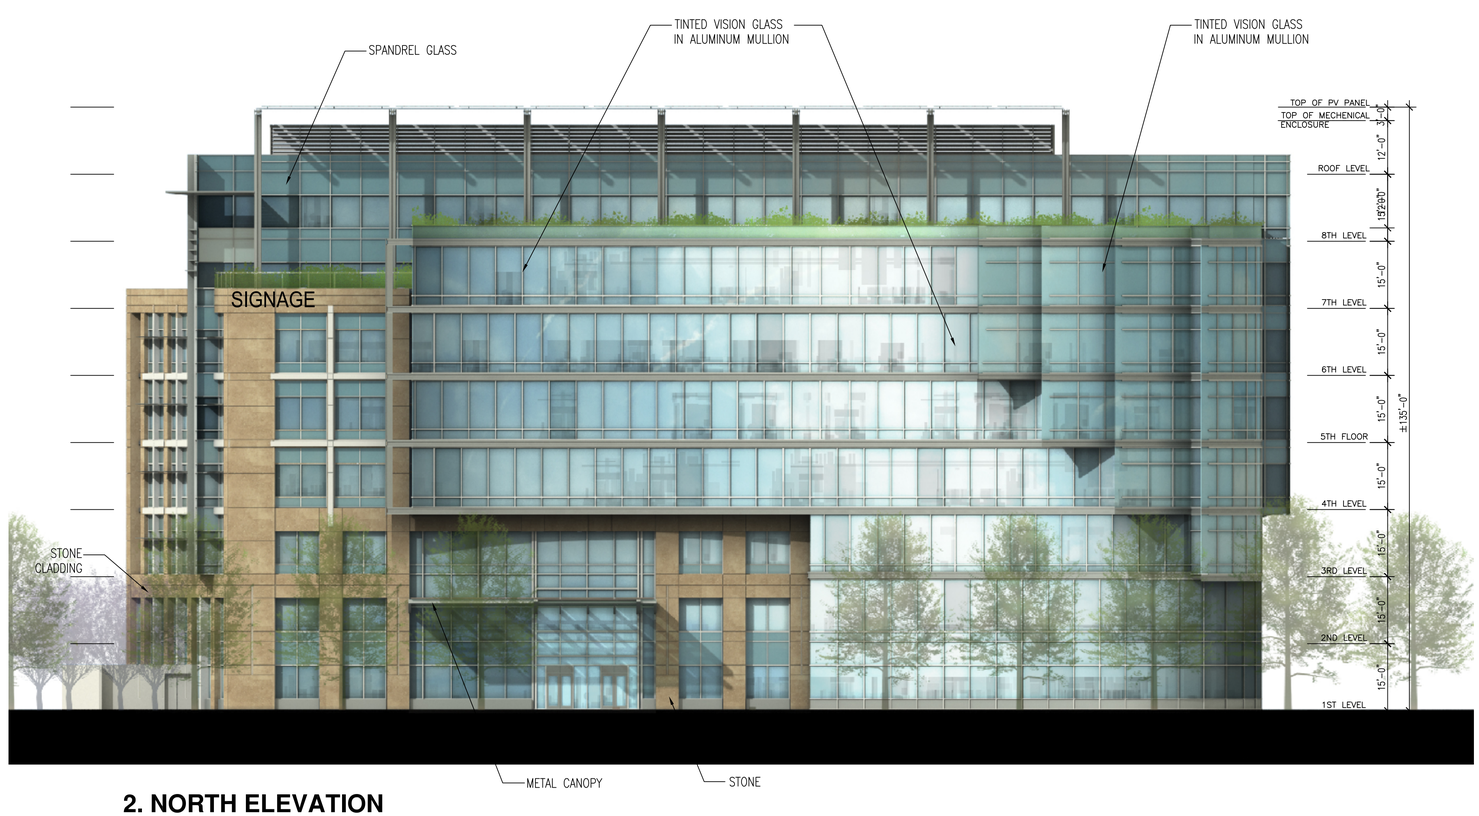

2. NORTH ELEVATION

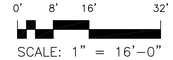

MENLO GATEWAY™

BOHANNON DEVELOPMENT COMPANY

100-190 INDEPENDENCE DRIVE AND 101-155 CONSTITUTION DRIVE, MENLO PARK, CA

Project Number: 9566.01

CONSTITUTION DRIVE - OFFICE BUILDING - ELEVATIONS

08/31/2007
12/21/2007
04/02/2009
07/07/2009

CA2.2

DES ARCHITECTS ENGINEERS

© 2009

Jul 02, 2009 - 2:33pm Idsi: P:\Bohannon\MPhotop\9566902\Dwg\Const\Arch\2.2-Delev.dwg