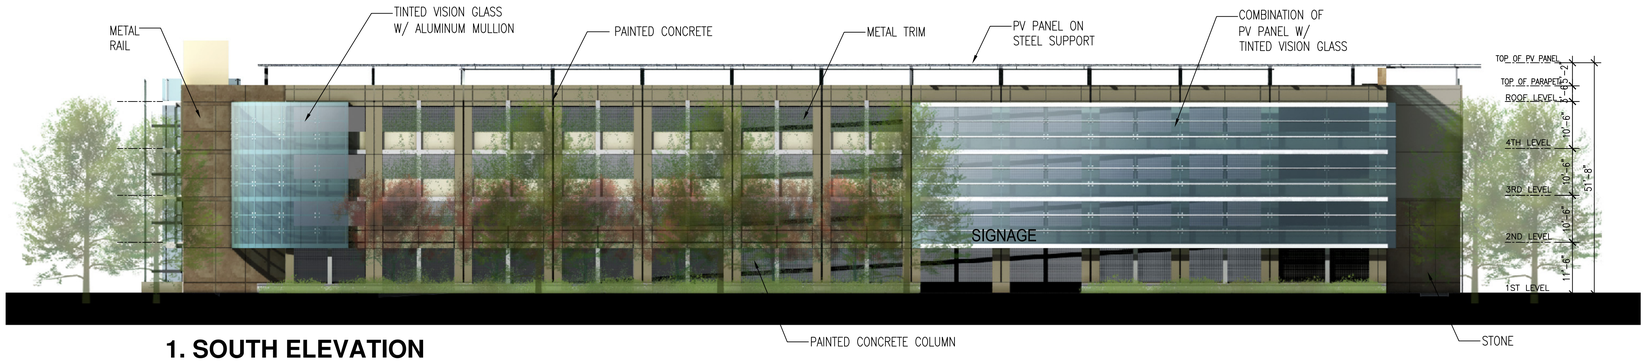

1. SOUTH ELEVATION

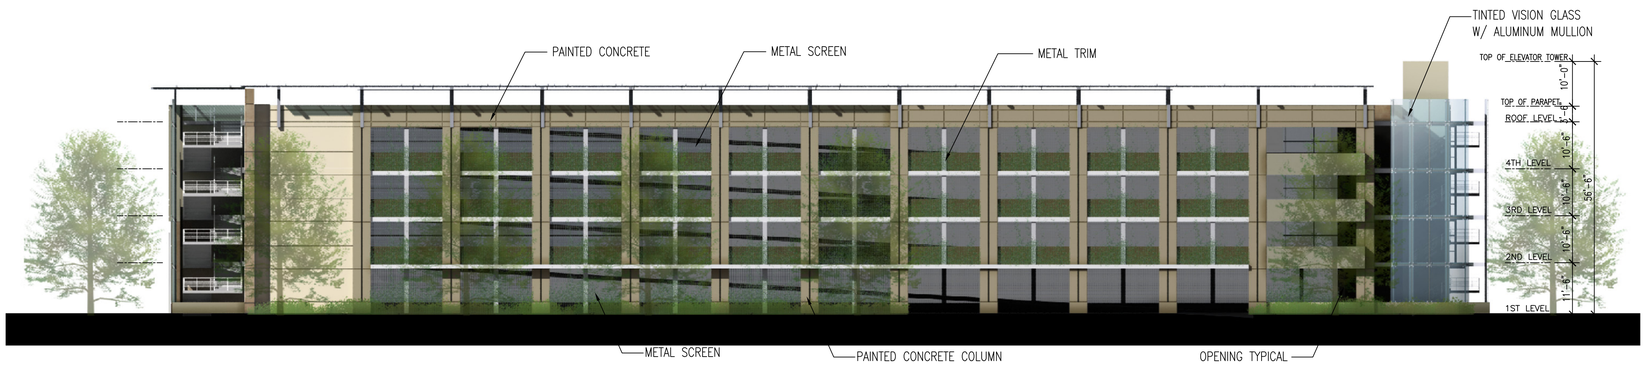

2. NORTH ELEVATION

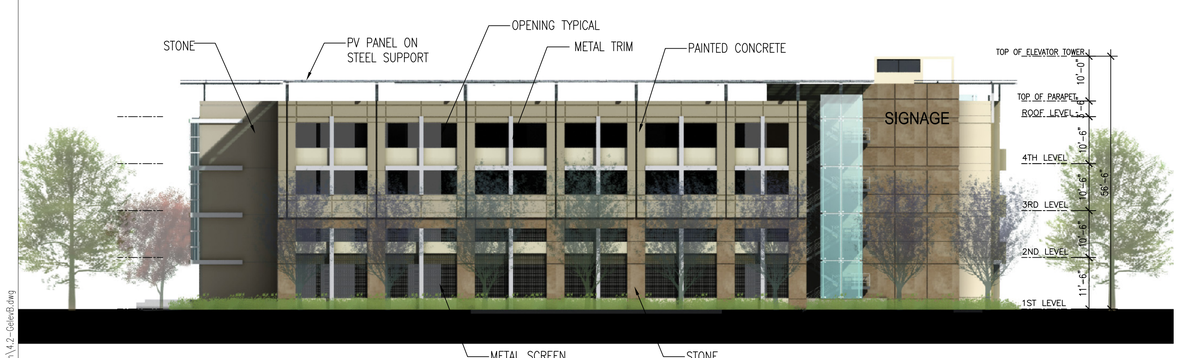

3. EAST ELEVATION

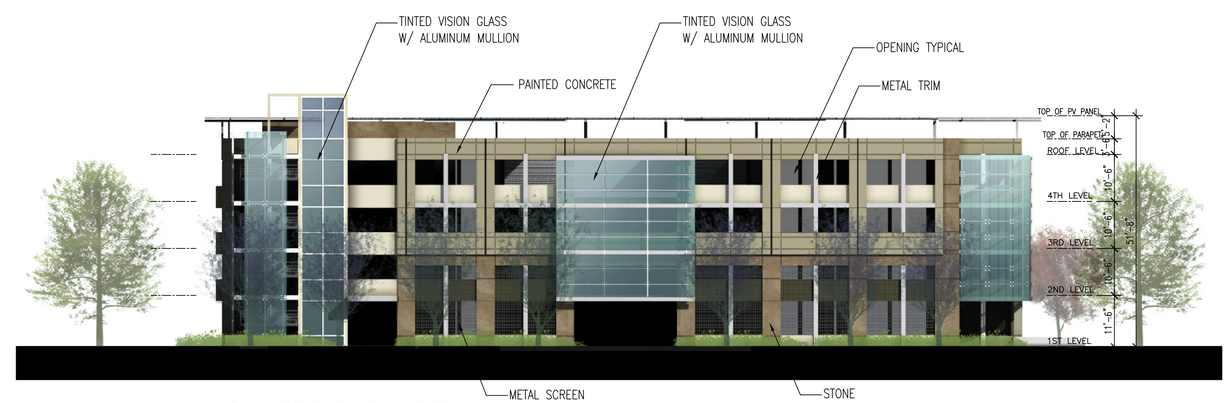

4. WEST ELEVATION

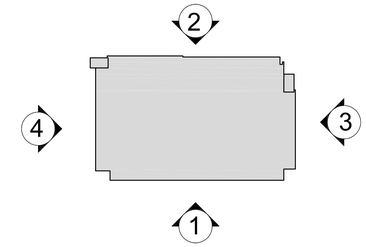

0' 8' 16' 32'
SCALE: 1" = 16'-0"

MENLO GATEWAY™ BOHANNON DEVELOPMENT COMPANY

100-190 INDEPENDENCE DRIVE AND 101-155 CONSTITUTION DRIVE, MENLO PARK, CA

Project Number: 9566.01

CONSTITUTION DRIVE - GARAGE B - ELEVATIONS

08/31/2007 07/07/2009
12/21/2007
04/02/2009

CA4.2

DES ARCHITECTS ENGINEERS

© 2009

Jul 02, 2009 - 2:25pm Idai P:\Bohannon\MPindep\956602\Dwg\Const\Arch\4.2-GeleB.dwg