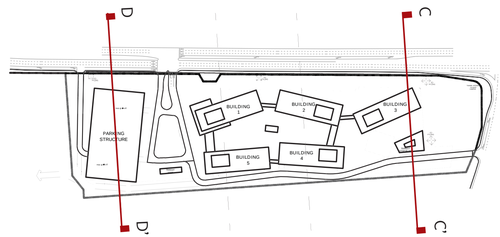

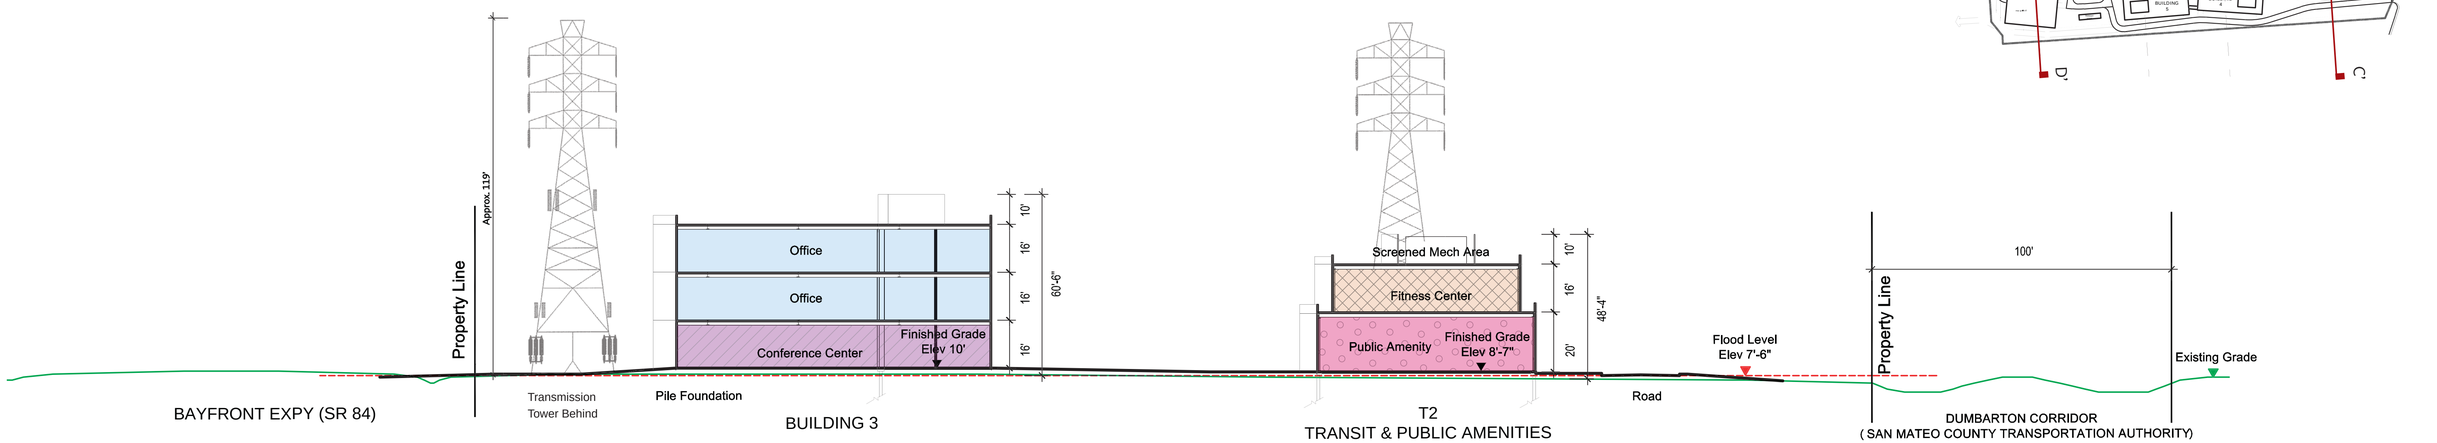

CC'

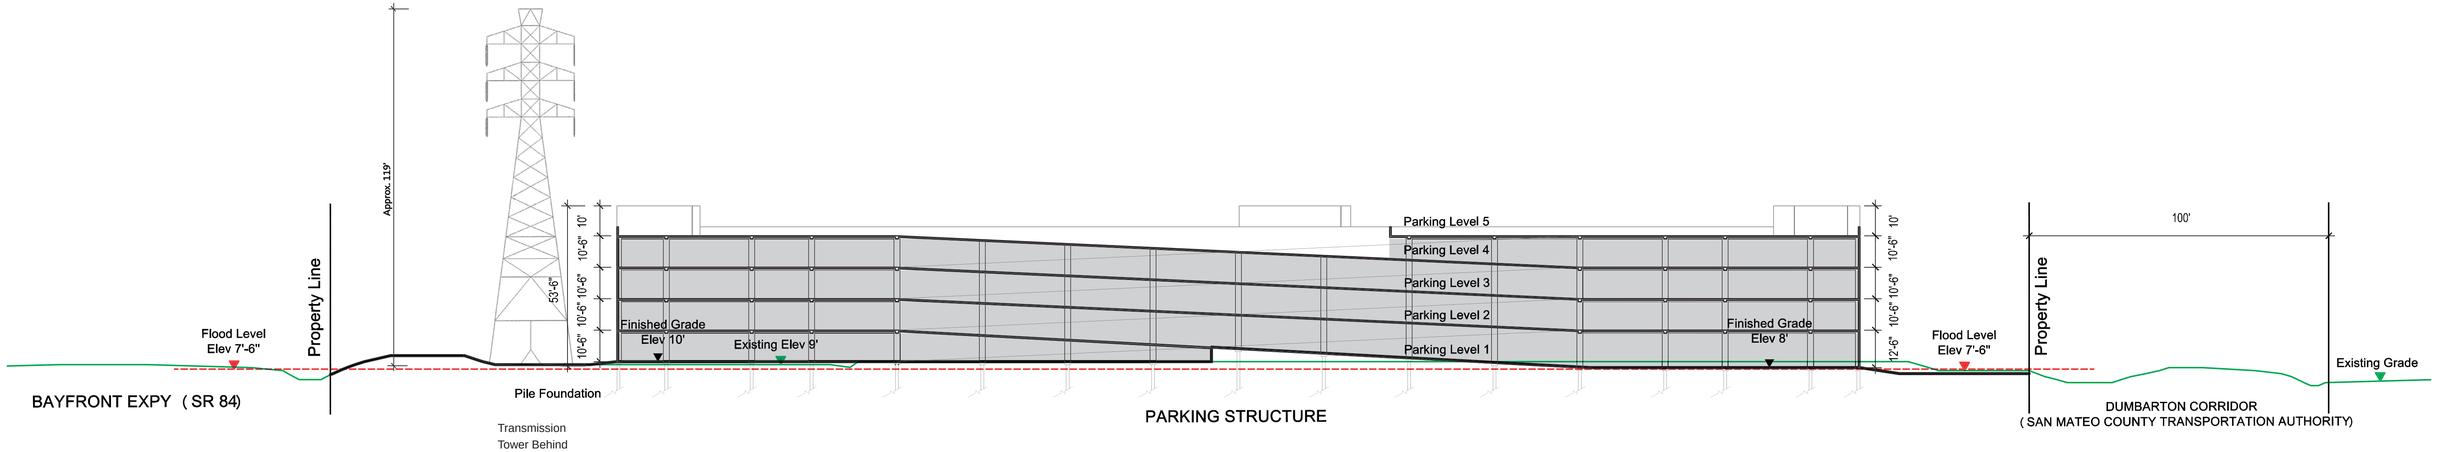

DD'

Note:
1. Office Use Buildings should be set back a minimum of 20' from the base of the transmission towers.
2. Elevations shown are based on Geodetic Vertical Datum of 1929 (NGVD 29).

0 25 50 FT
Full Size Scale is 1" = 25'
11" X 17" Size Scale is 1" = 50'

FACEBOOK @ MENLO PARK WEST CAMPUS

312 & 313 CONSTITUTION DRIVE, MENLO PARK, CALIFORNIA

BkF Engineers Surveyors Planners · Luce Forward · Gensler · Fehr & Peers · CMG · KEMA

WA.5.2 SITE SECTIONS SET 2

AUGUST 5, 2011