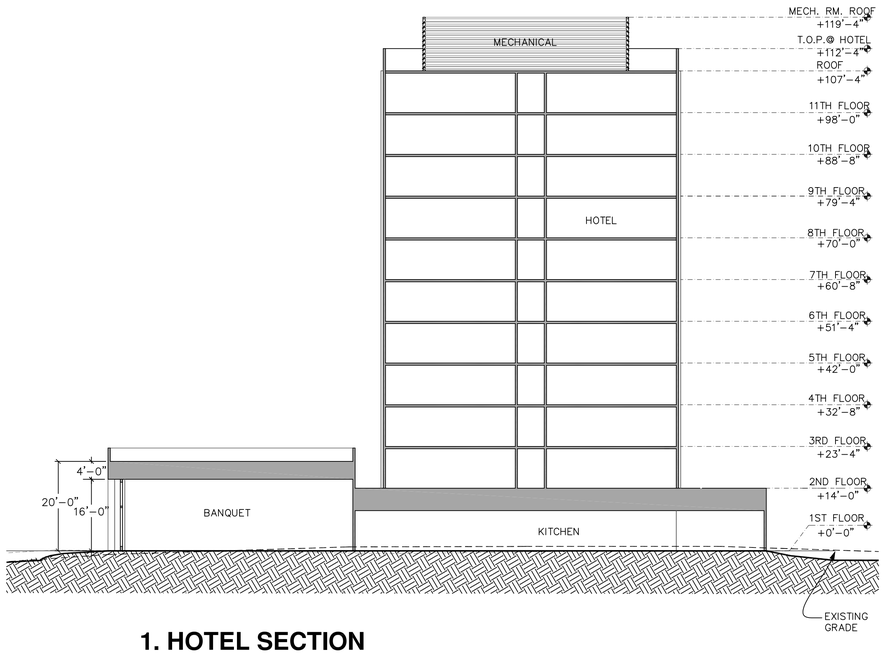

1. HOTEL SECTION

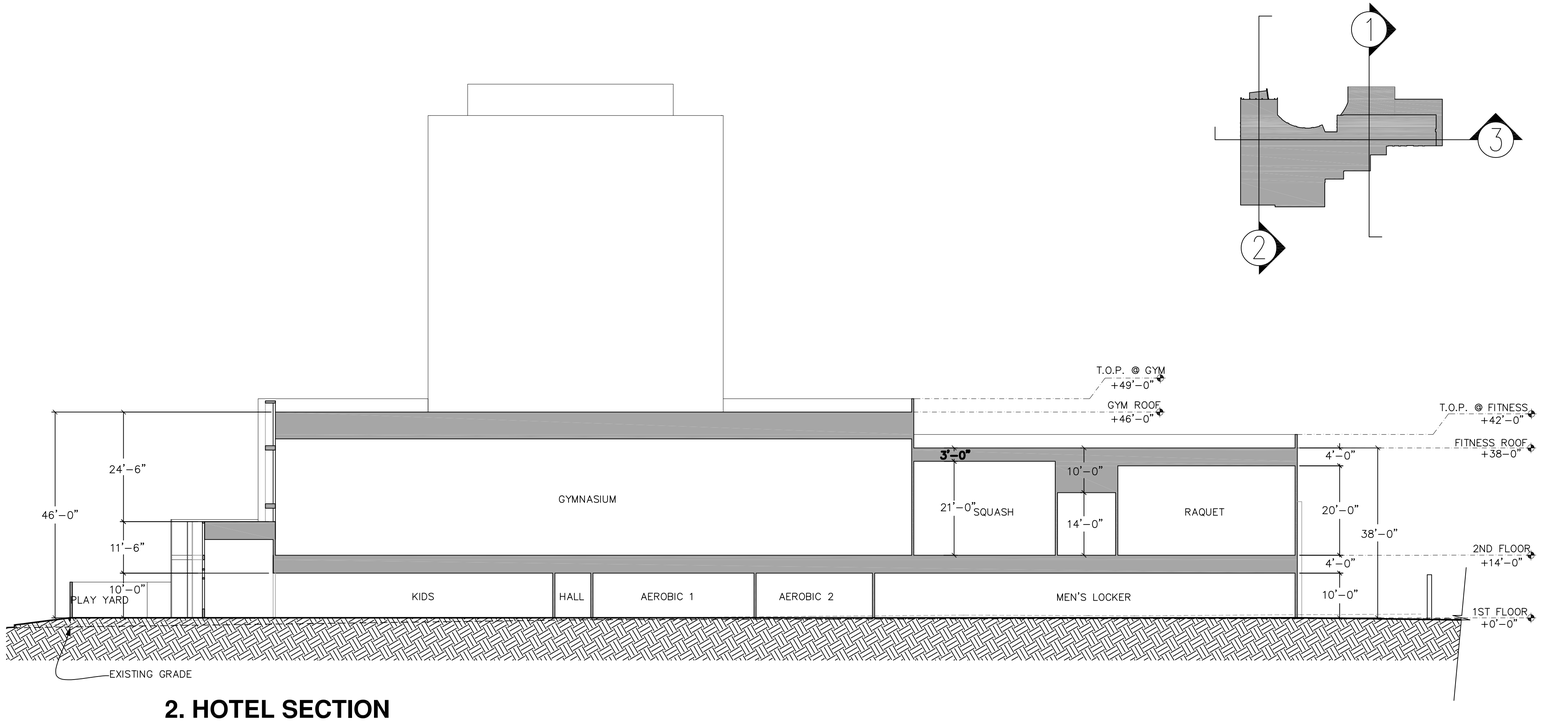

2. HOTEL SECTION

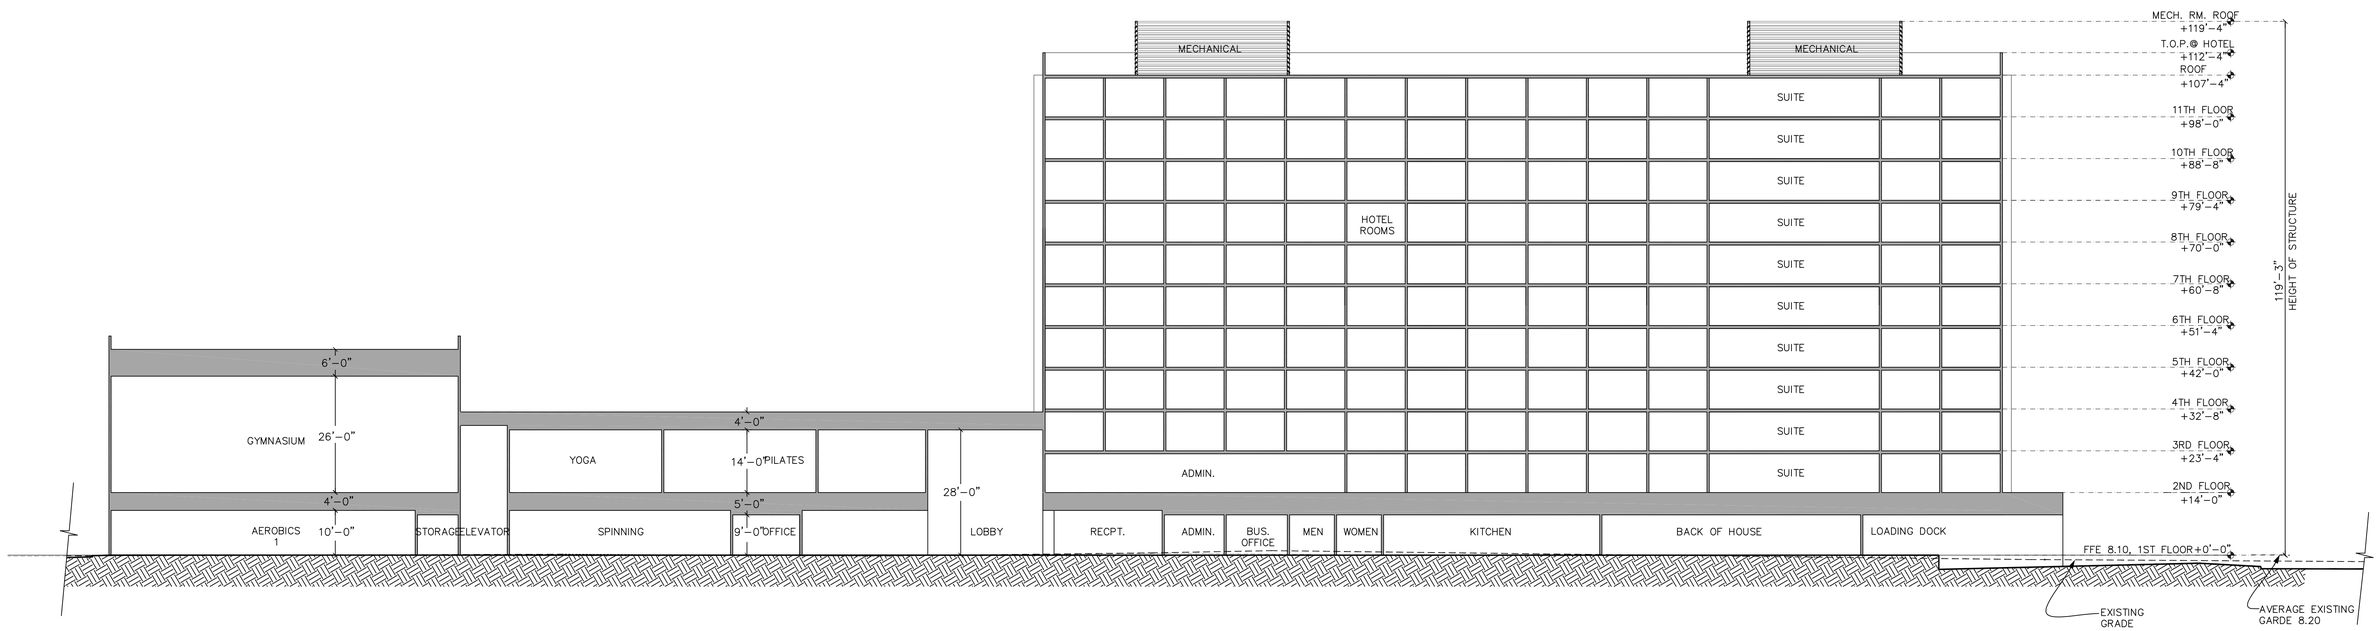

3. HOTEL SECTION

MENLO GATEWAY™

BOHANNON DEVELOPMENT COMPANY

100-190 INDEPENDENCE DRIVE AND 101-155 CONSTITUTION DRIVE, MENLO PARK, CA

Project Number: 9566.01

INDEPENDENCE DRIVE - HOTEL- SECTIONS

08/31/2007
12/21/2007
07/07/2009

IA2.4

DAHLIN GROUP
ARCHITECTURE
PLANNING
5865 Owens Drive
Pleasanton, CA 94588
925.251.7200
925.251.7201 Fax

Jul 08, 09 09:09:01 P:\9566\01\Bohannon MLP\Indep\9566IND(Dwg\Hotel\Ver24\A2.4-Hotel Sect.dwg