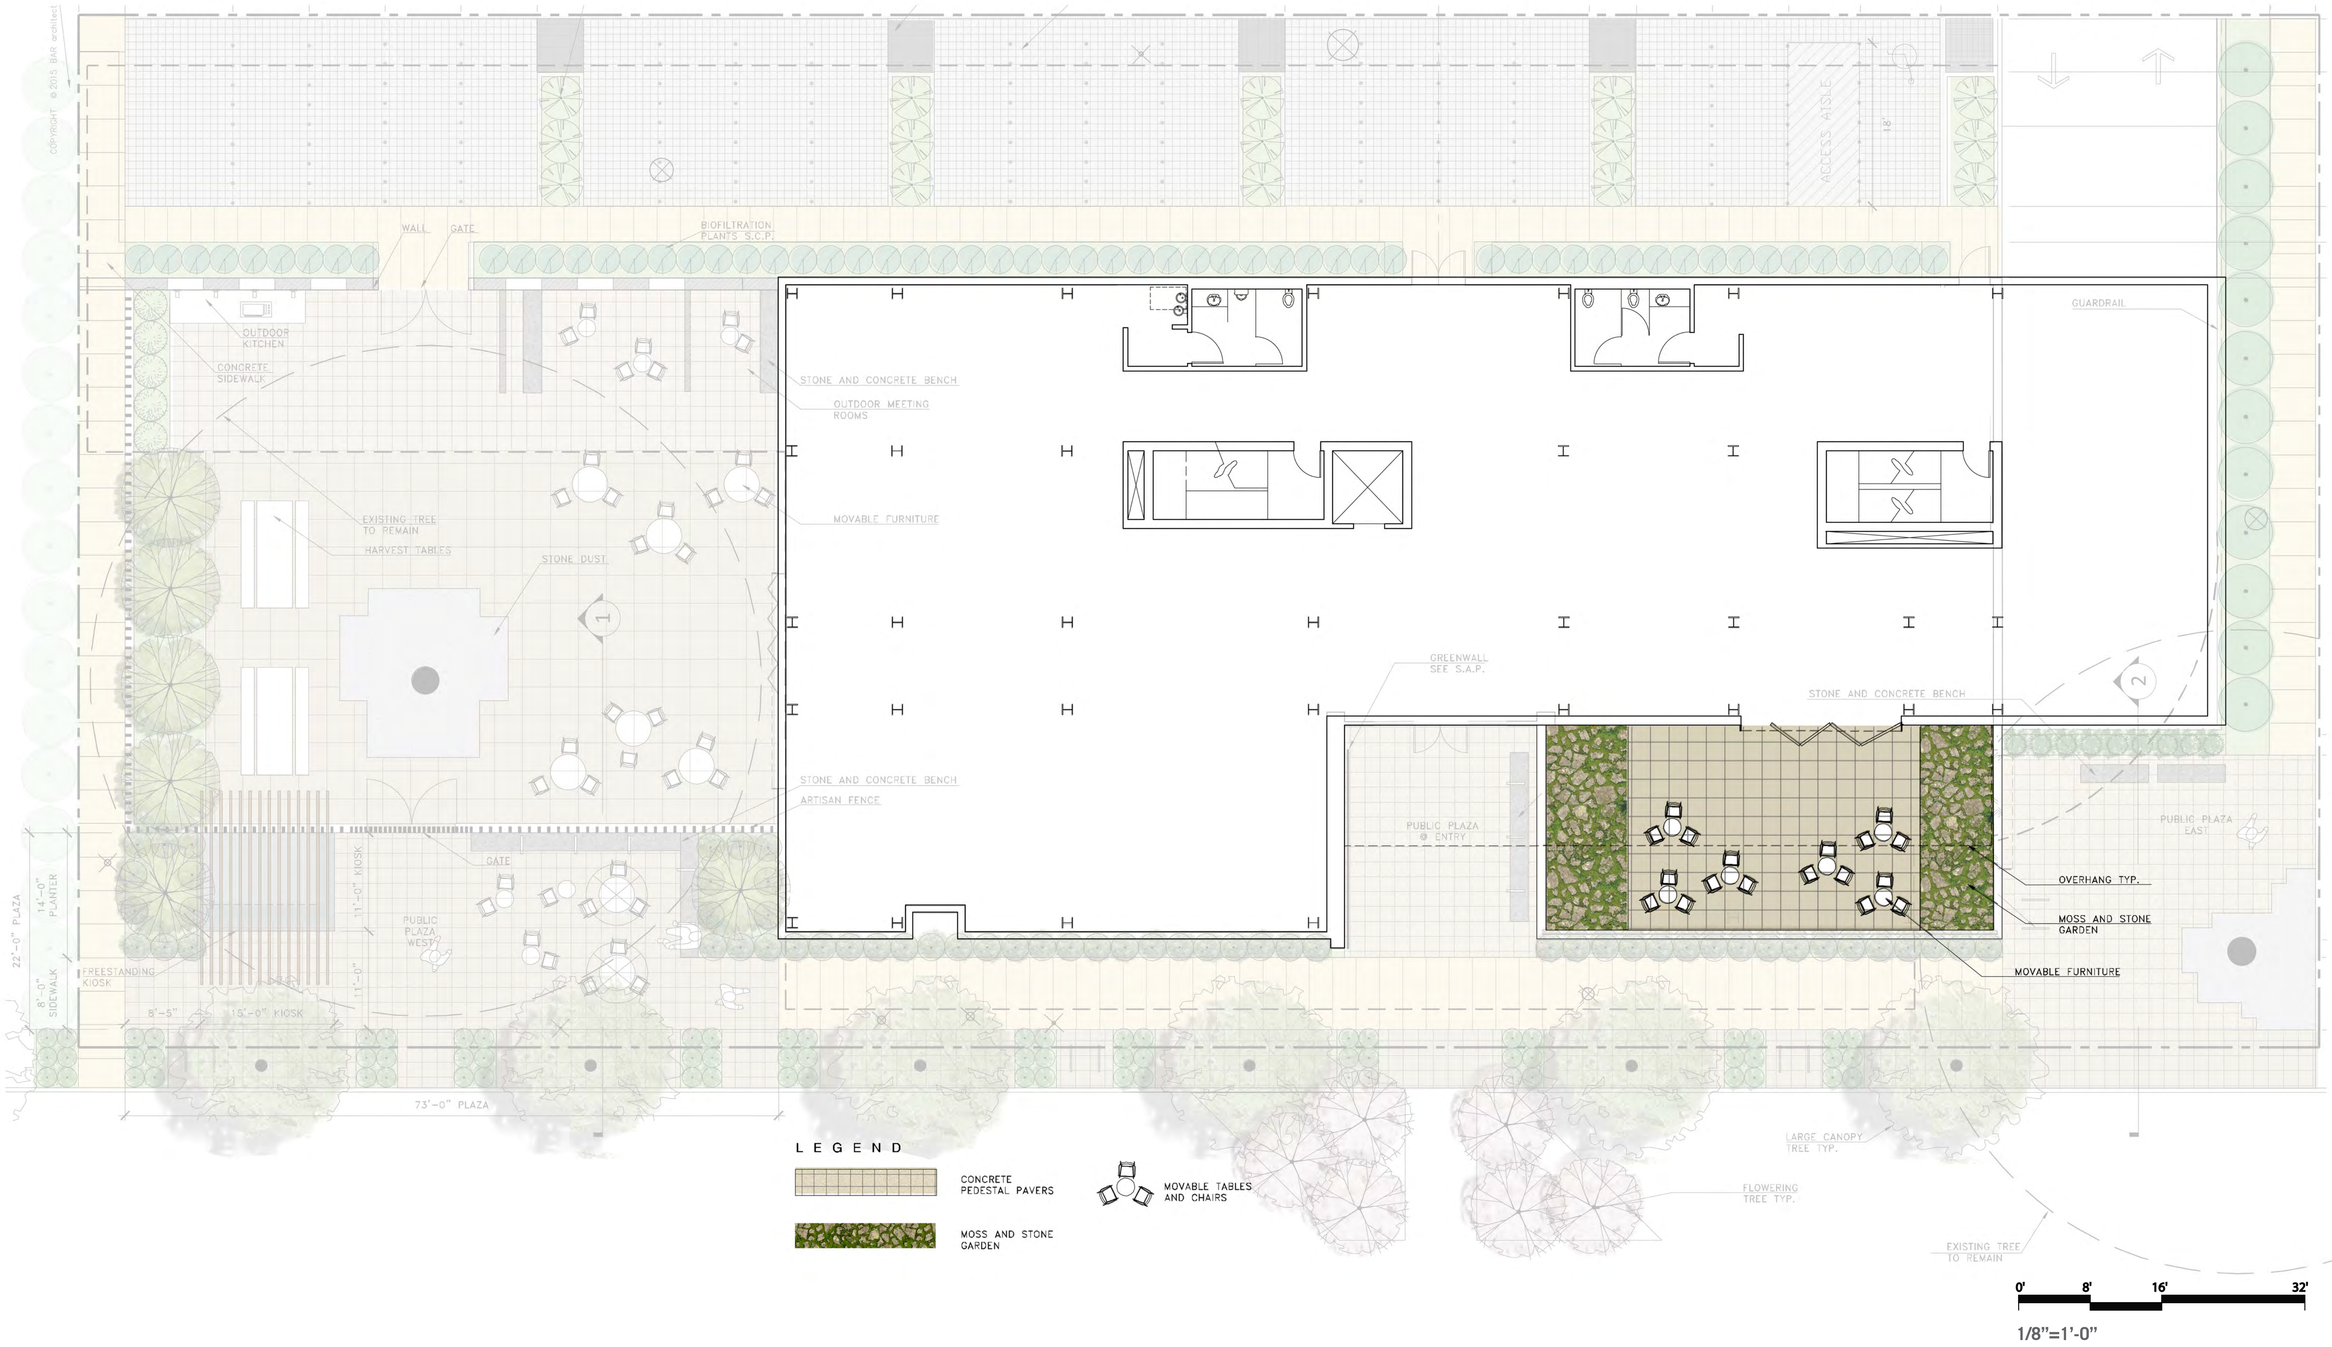

ALMA STATION | MENLO PARK, CA | PLANNING COMMISSION SUBMITTAL

gls LANDSCAPE ARCHITECTURE

LANE PARTNERS
644 Menlo Ave, Suite 204 Menlo Park,CA 94025
650.838.0100 650.838.0900 fax

14035 | 01.29.2015

SECOND FLOOR TERRACE

ALMA STATION | MENLO PARK, CA | PLANNING COMMISSION SUBMITTAL

gls LANDSCAPE ARCHITECTURE

LANE PARTNERS
644 Menlo Ave, Suite 204 Menlo Park,CA 94025
650.838.0100 650.838.0900 fax

14035 | 01.29.2015

THIRD FLOOR TERRACES

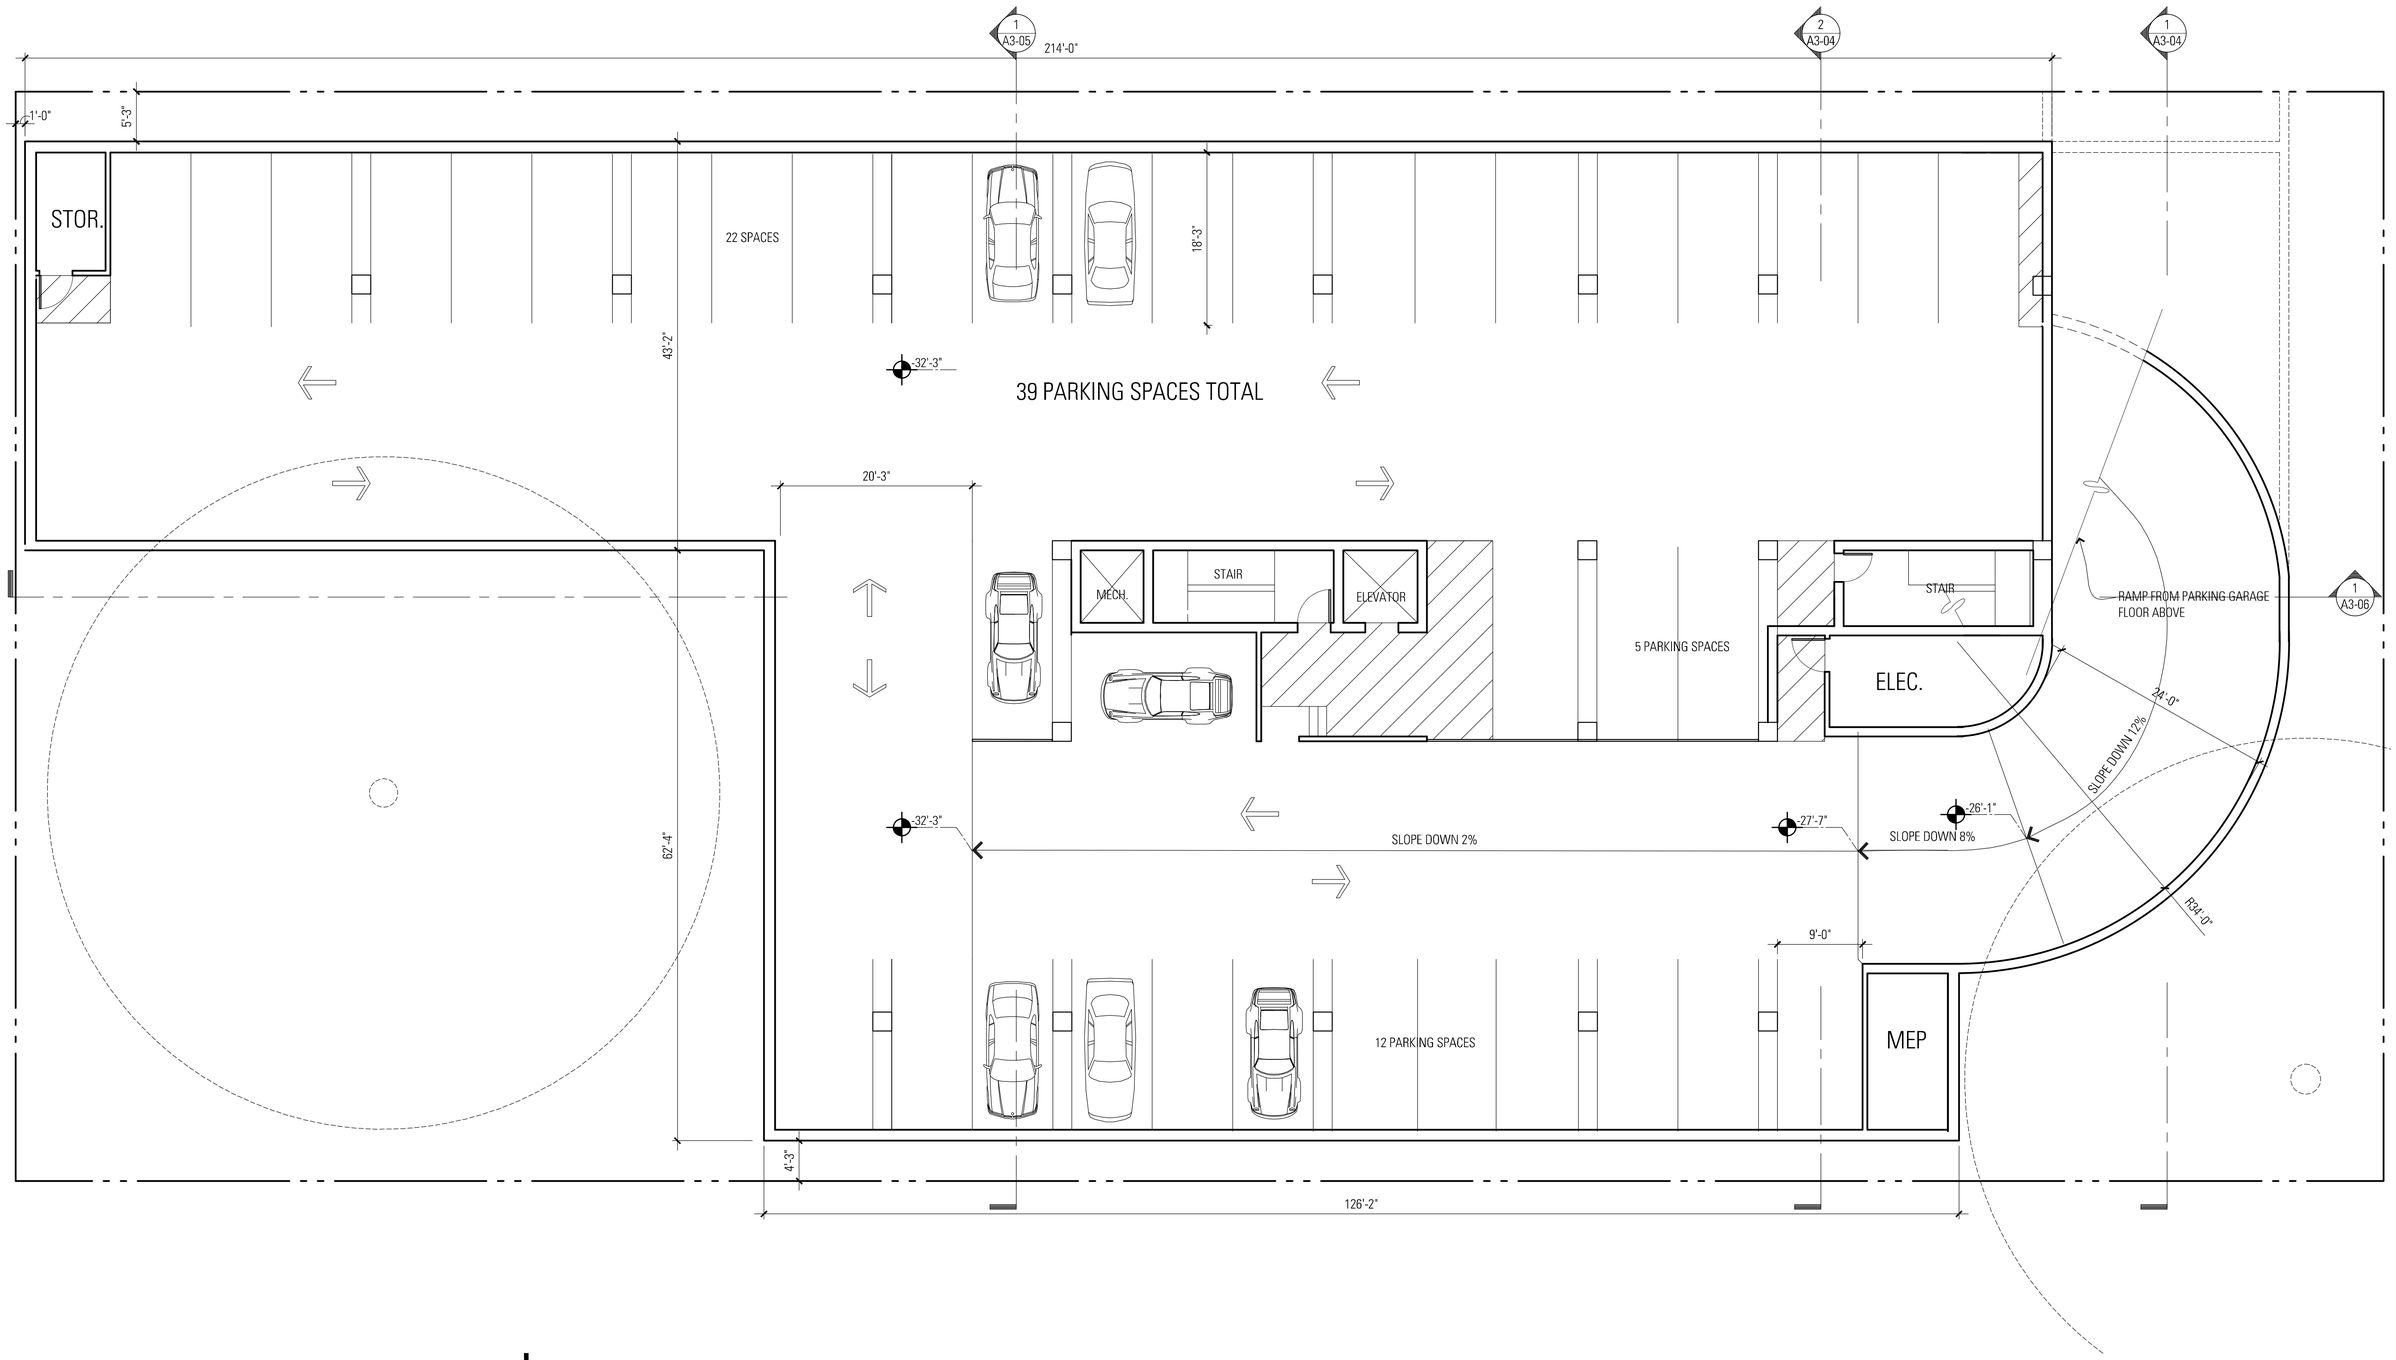

ALMA STATION | MENLO PARK, CA

LEVEL -2 PARKING GARAGE FLOOR PLAN

BAR architects
901 Battery Street, Suite 300 | San Francisco, CA 94111 | 415 293 5700 | www.bararch.com

LANE PARTNERS
644 Menlo Ave, Suite 204 Menlo Park, CA 94025
650.838.0100 650.838.0900 fax

14035 | 12.16.14

0 4' 8' 16' 24'

PROJECT N TRUE N

A2-01

COPYRIGHT © 2014 BAR architects

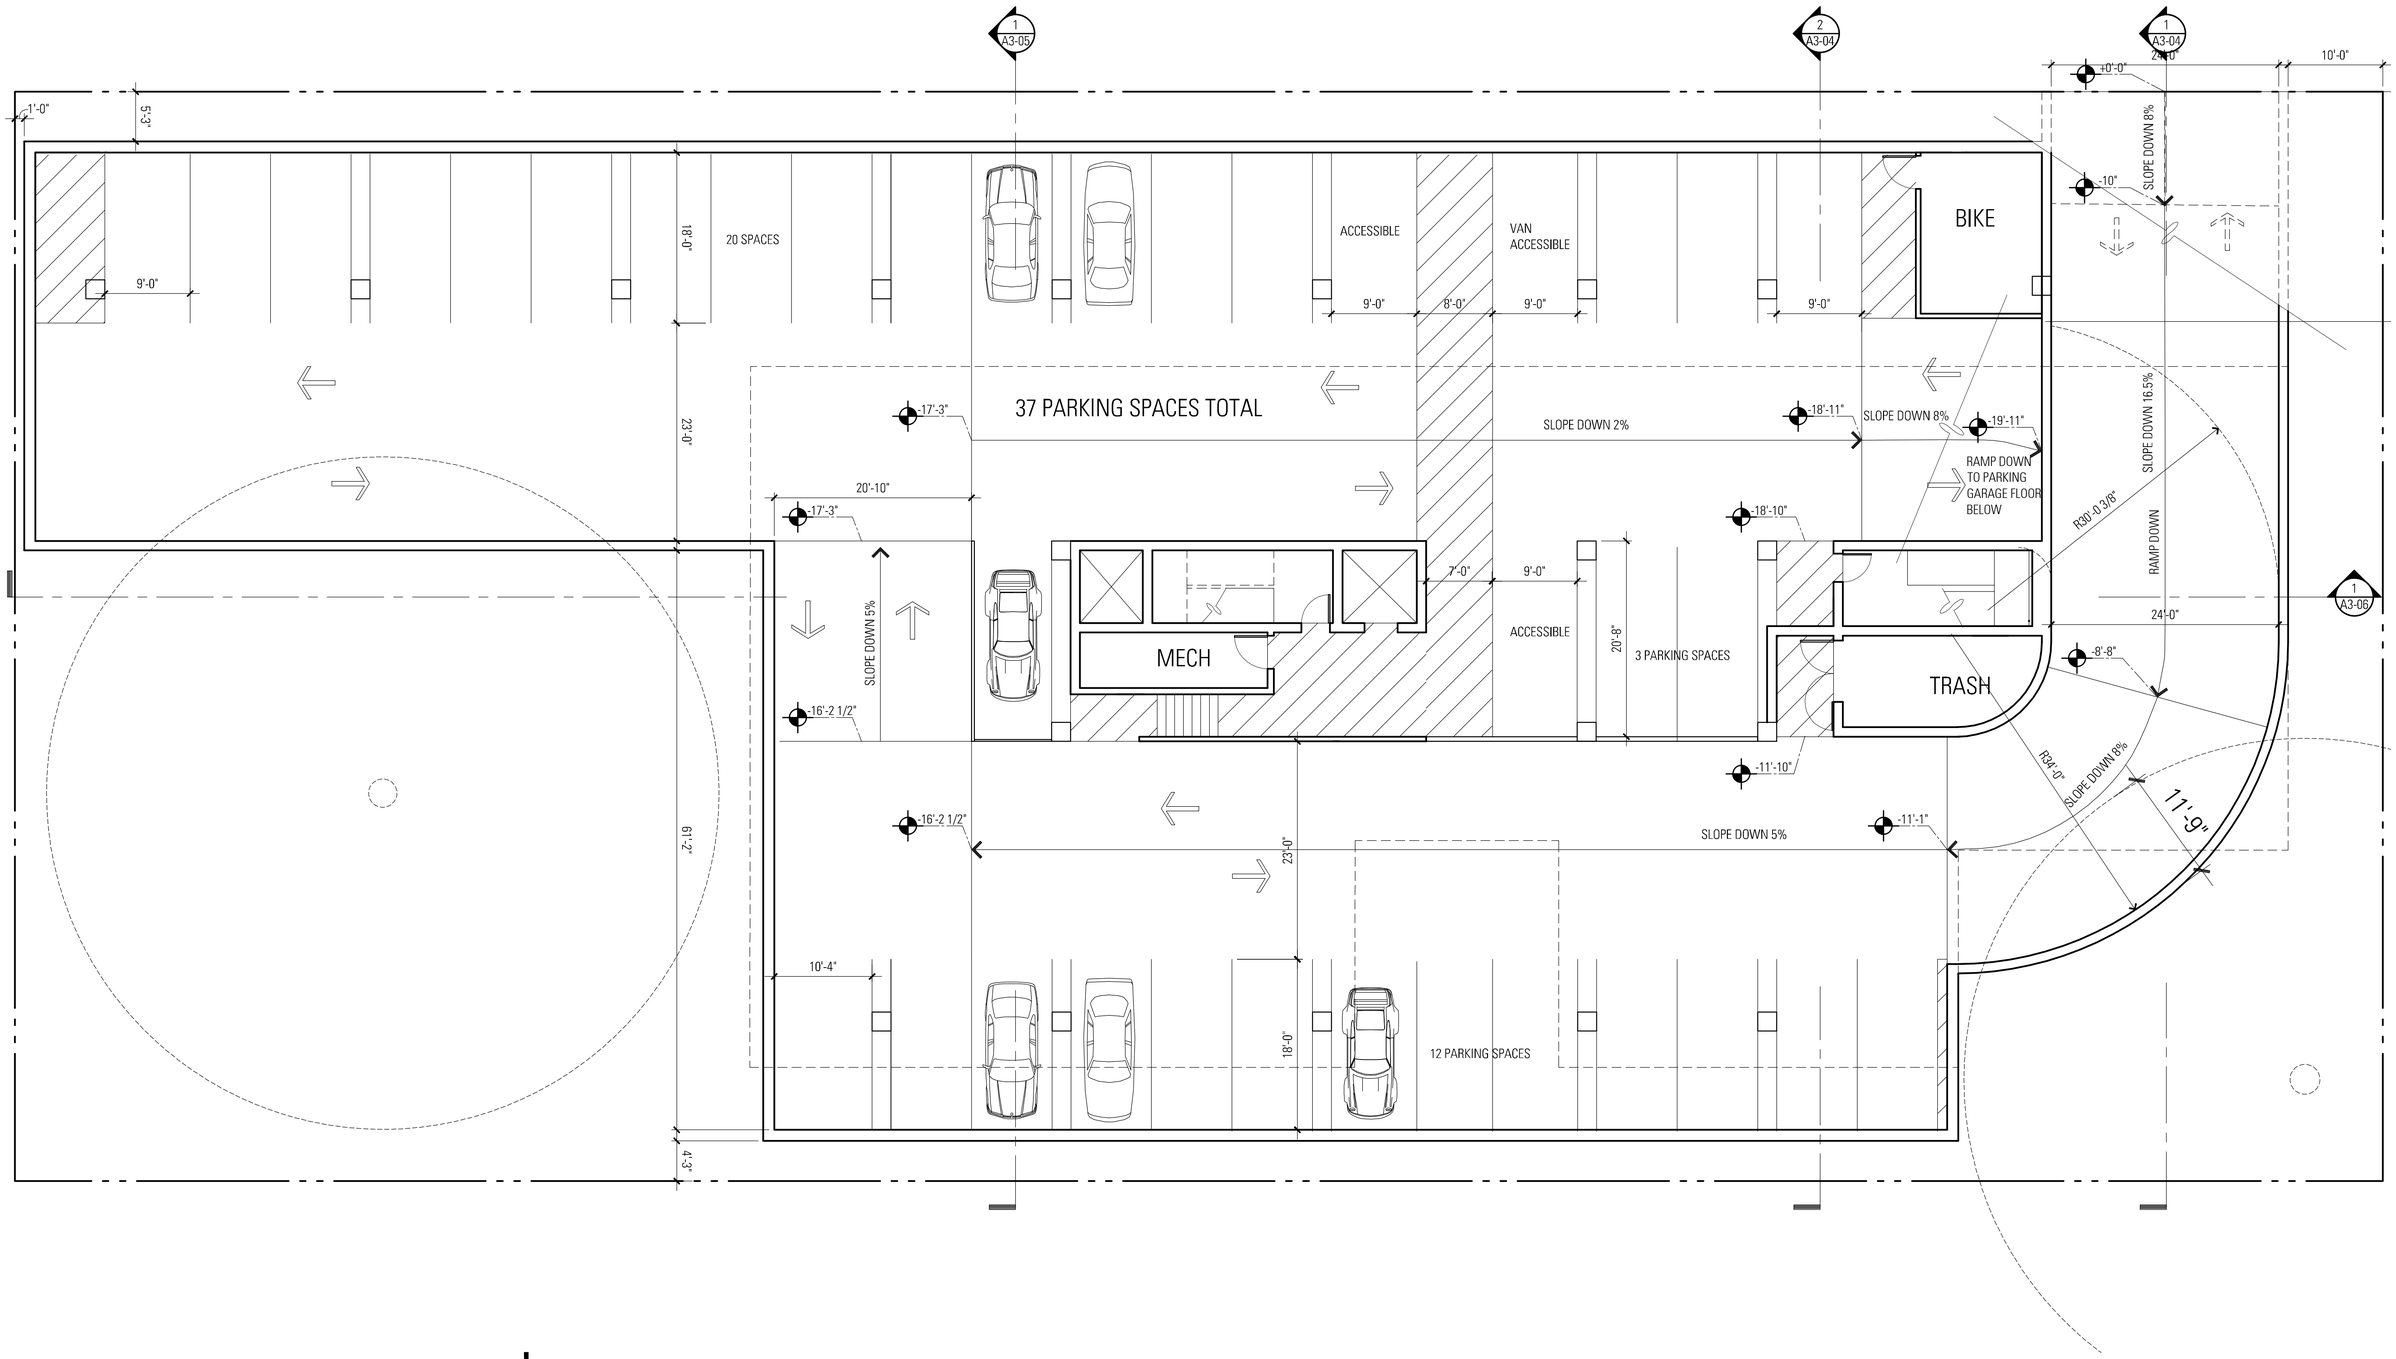

ALMA STATION | MENLO PARK, CA

LEVEL -1 PARKING GARAGE FLOOR PLAN

BAR architects
901 Battery Street, Suite 300 | San Francisco, CA 94111 | 415 293 5700 | www.bararch.com

LANE PARTNERS
644 Menlo Ave, Suite 204 Menlo Park, CA 94025
650.838.0100 650.838.0900 fax

14035 | 12.16.14

0 4' 8' 16' 24'

TRUE N | PROJECT N

A2-02

COPYRIGHT © 2014 BAR architects

[DOWNLOAD TIME : 12/18/2014 - 9:14am] [Printed by : BSCHAEFER] [Pen Setting : Full (086)]
[FILE NAME : 2140035 ALMA MENLO PARK\0 BRAWINGS\0.40 CAD-CURRENT\PLOT FILES\141114 PLANNING SUBMITTAL_2.DWG] [TAB : B_GARAGE (2)] [December 18 - Thursday 2014 - 9:14am]
[XREF FILE NAME : - 2140035 TOPO : A0A-FP-01 : A0A-FP-02 : A0A-FP-03 : A0A-FP-05 : A0A-FP-RDOF : A0A-FP-SP : LSP-2ND : LSP-3RD : LSP_GROUND FLOOR : SQUARE FOOTAGE CALCS : WV1TYPER : WV1TYPER1.DG : WA0ZPER : WA0ZPER.DG]