Menlo Park - Valparaiso Safe Routes to School Plan

LEGEND:

- Existing
- Planned
- Proposed
- Signalized Intersection
- All-Way Stop Controlled Intersection
- Existing Bike Lanes
- Restrict Parking
- XX Sidewalk Improvements - See Field Notes
- Curb Ramp Improvement
- Bike Lane Markers
- Crosswalk
- Lighted Crosswalk
- Study Area

Note: All intersections are two-way stop controlled on minor street unless otherwise indicated.
All crosswalks are existing unless otherwise indicated.
** Monitor for signal warrant at the intersection of Valparaiso Avenue and Elena Avenue.

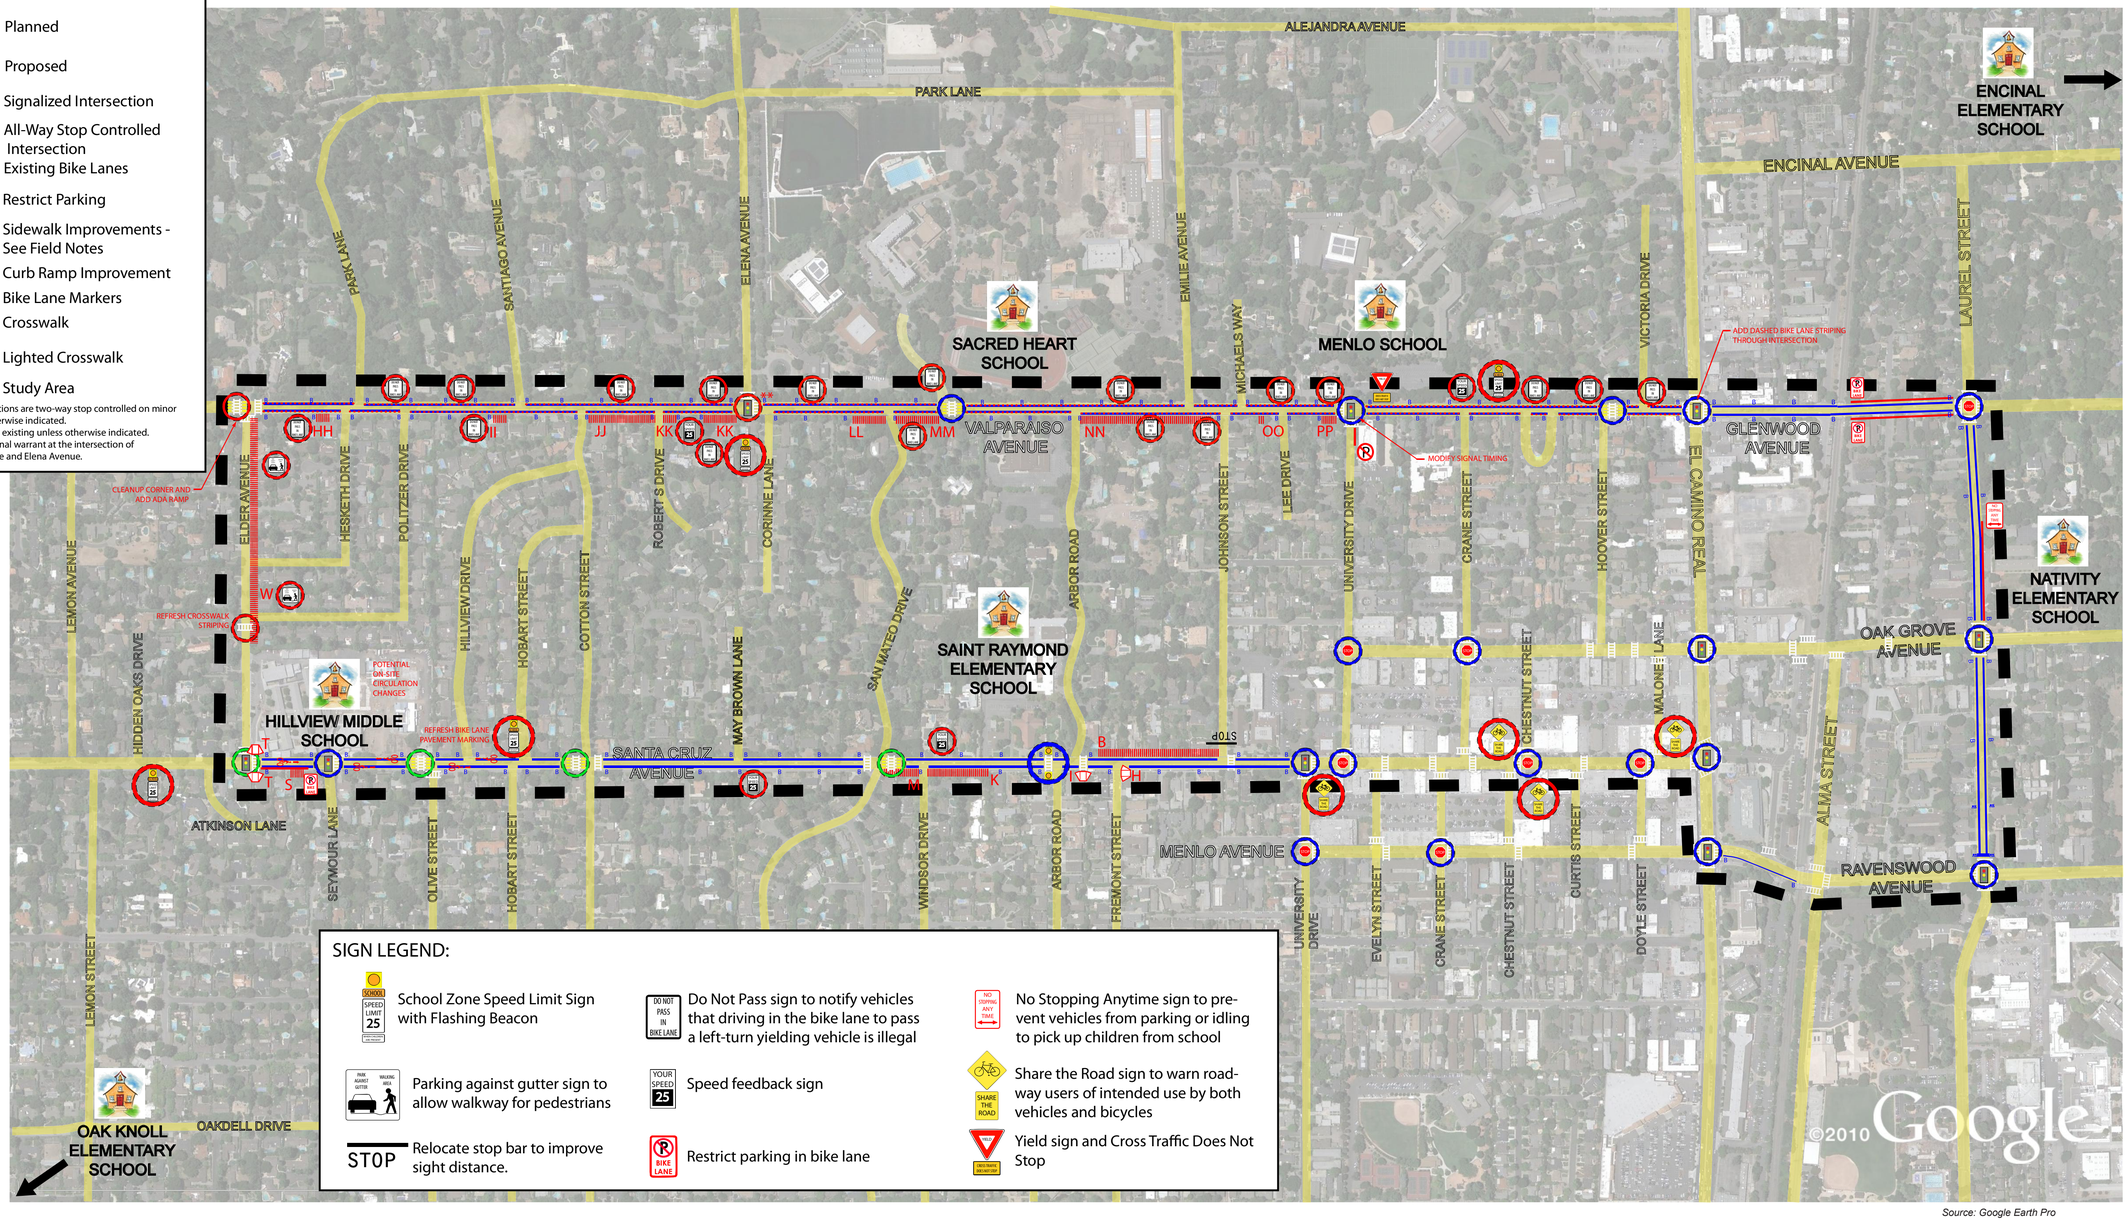

SIGN LEGEND:

- School Zone Speed Limit Sign with Flashing Beacon
- Do Not Pass sign to notify vehicles that driving in the bike lane to pass a left-turn yielding vehicle is illegal
- No Stopping Anytime sign to prevent vehicles from parking or idling to pick up children from school
- Parking against gutter sign to allow walkway for pedestrians
- Speed feedback sign
- Share the Road sign to warn roadway users of intended use by both vehicles and bicycles
- STOP Relocate stop bar to improve sight distance.
- Restrict parking in bike lane
- Yield sign and Cross Traffic Does Not Stop

Source: Google Earth Pro

NOT TO SCALE

Kimley-Horn and Associates, Inc.

Existing, Planned, and Proposed Traffic Control and Improvements

May 30, 2012