EL CAMINO REAL CORRIDOR STUDY

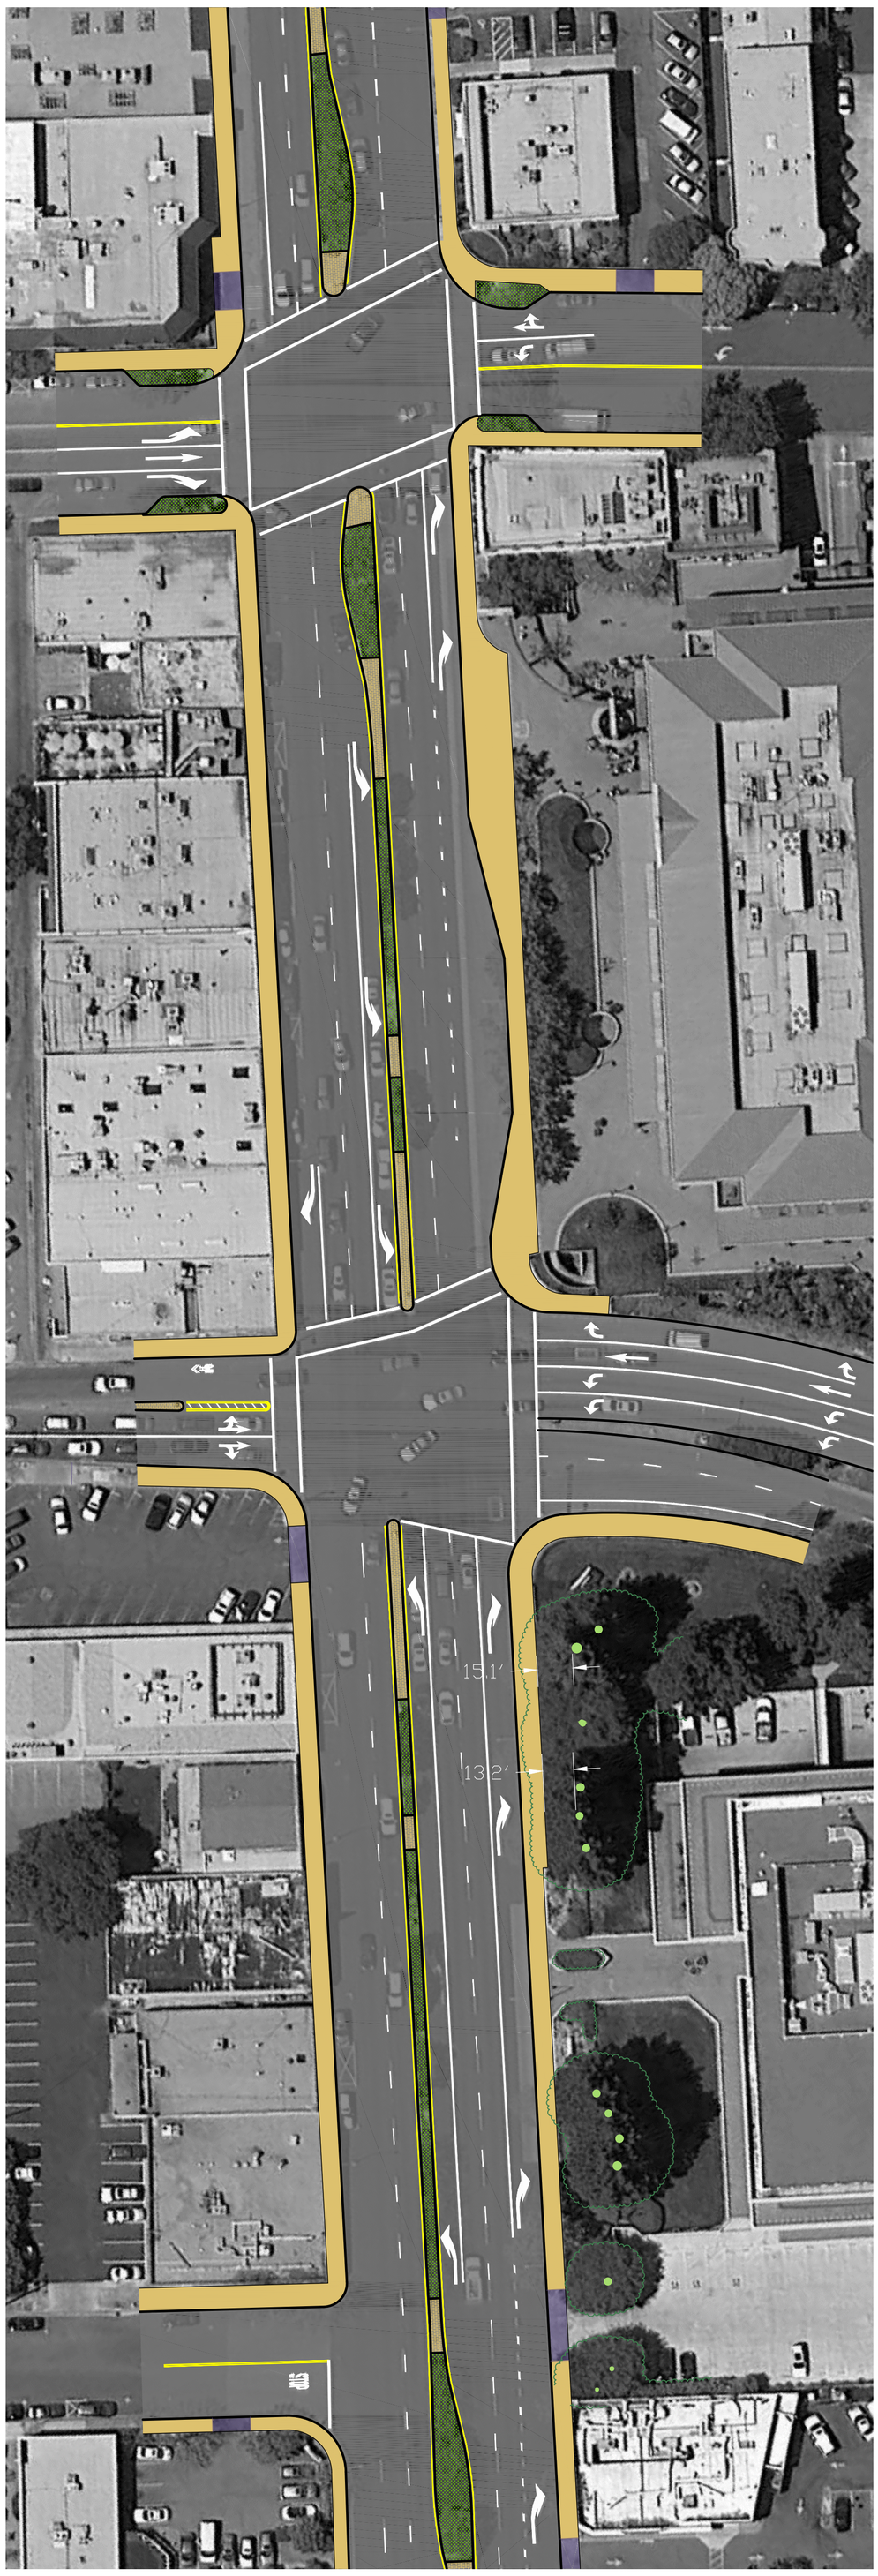

N

DO NOTHING

EL CAMINO REAL CORRIDOR STUDY

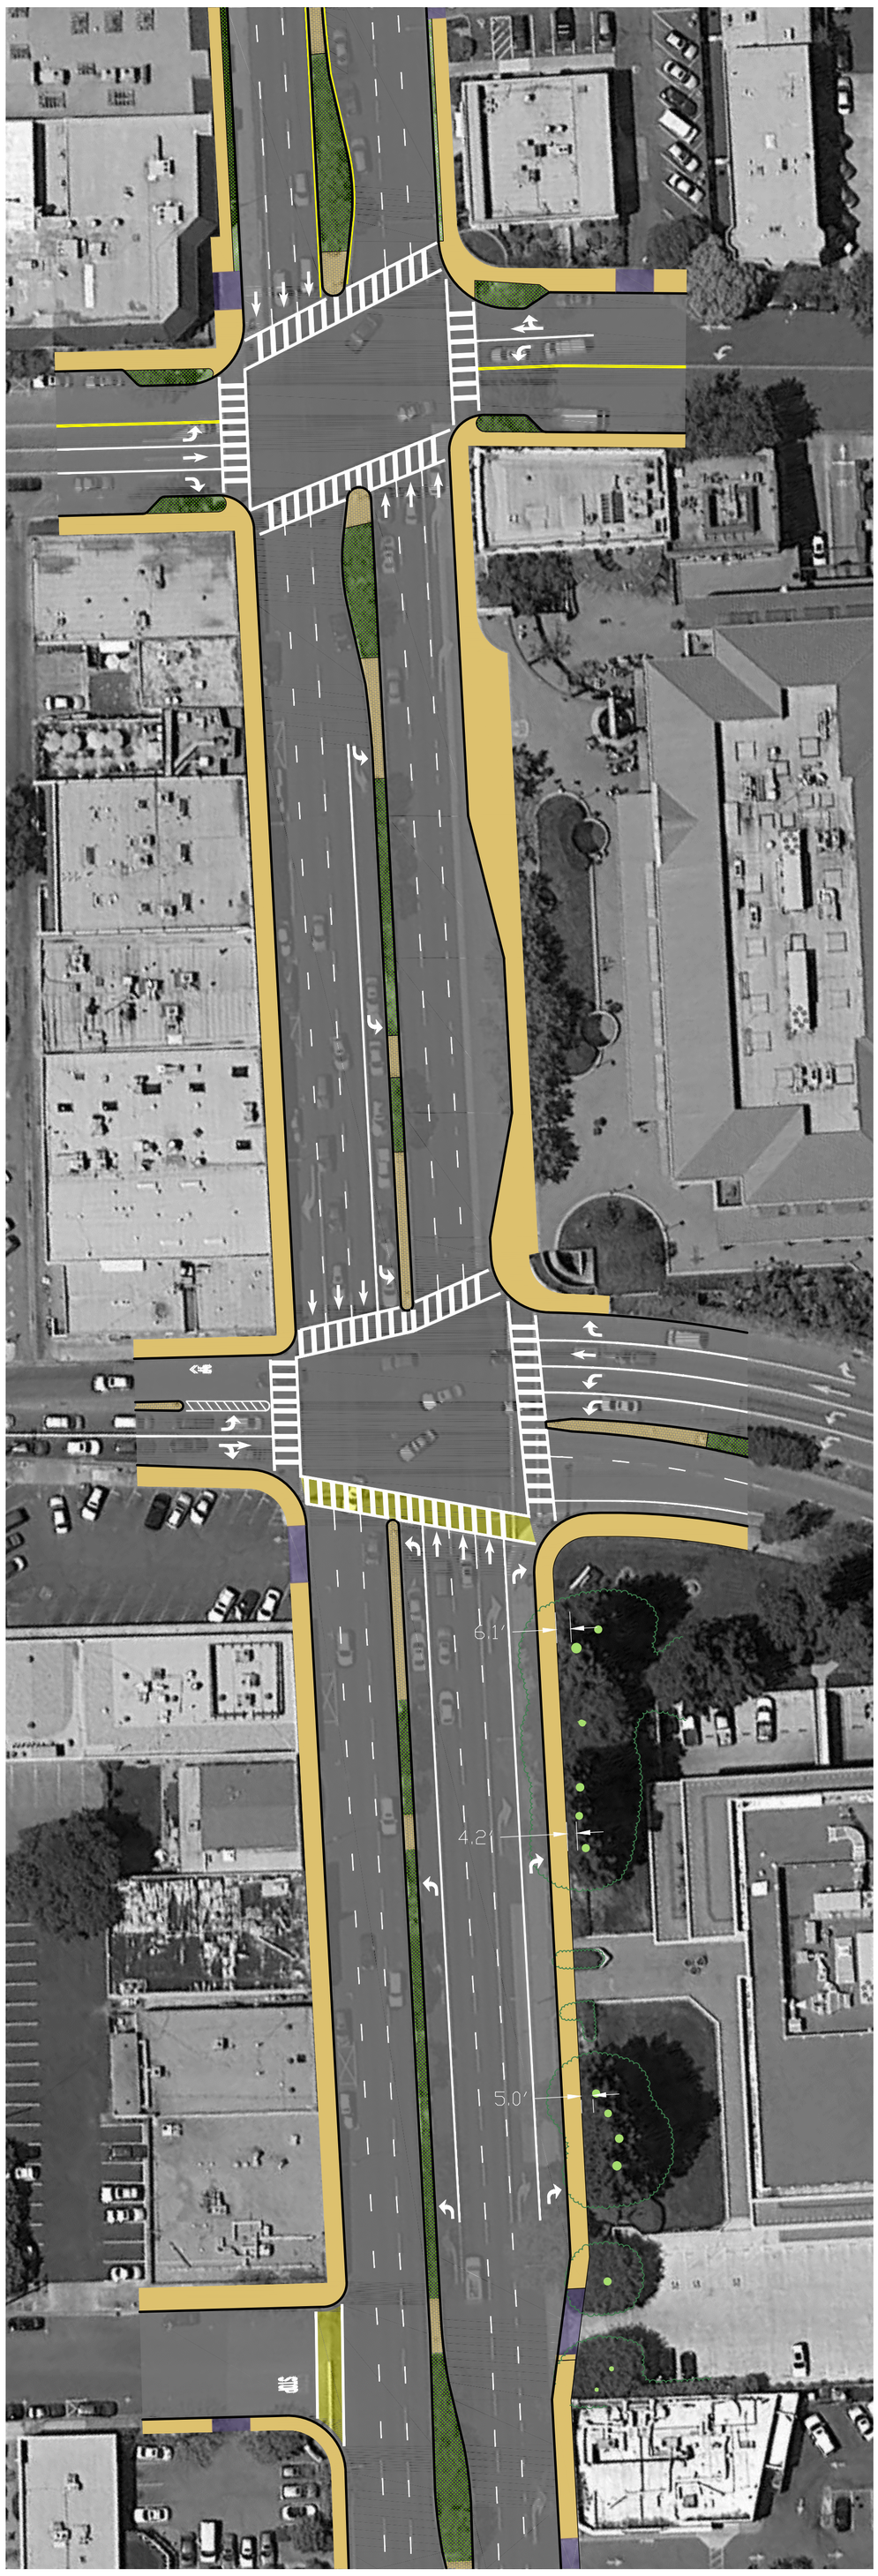

ALTERNATIVE 1
CONTINUOUS 6 LANES

EL CAMINO REAL CORRIDOR STUDY

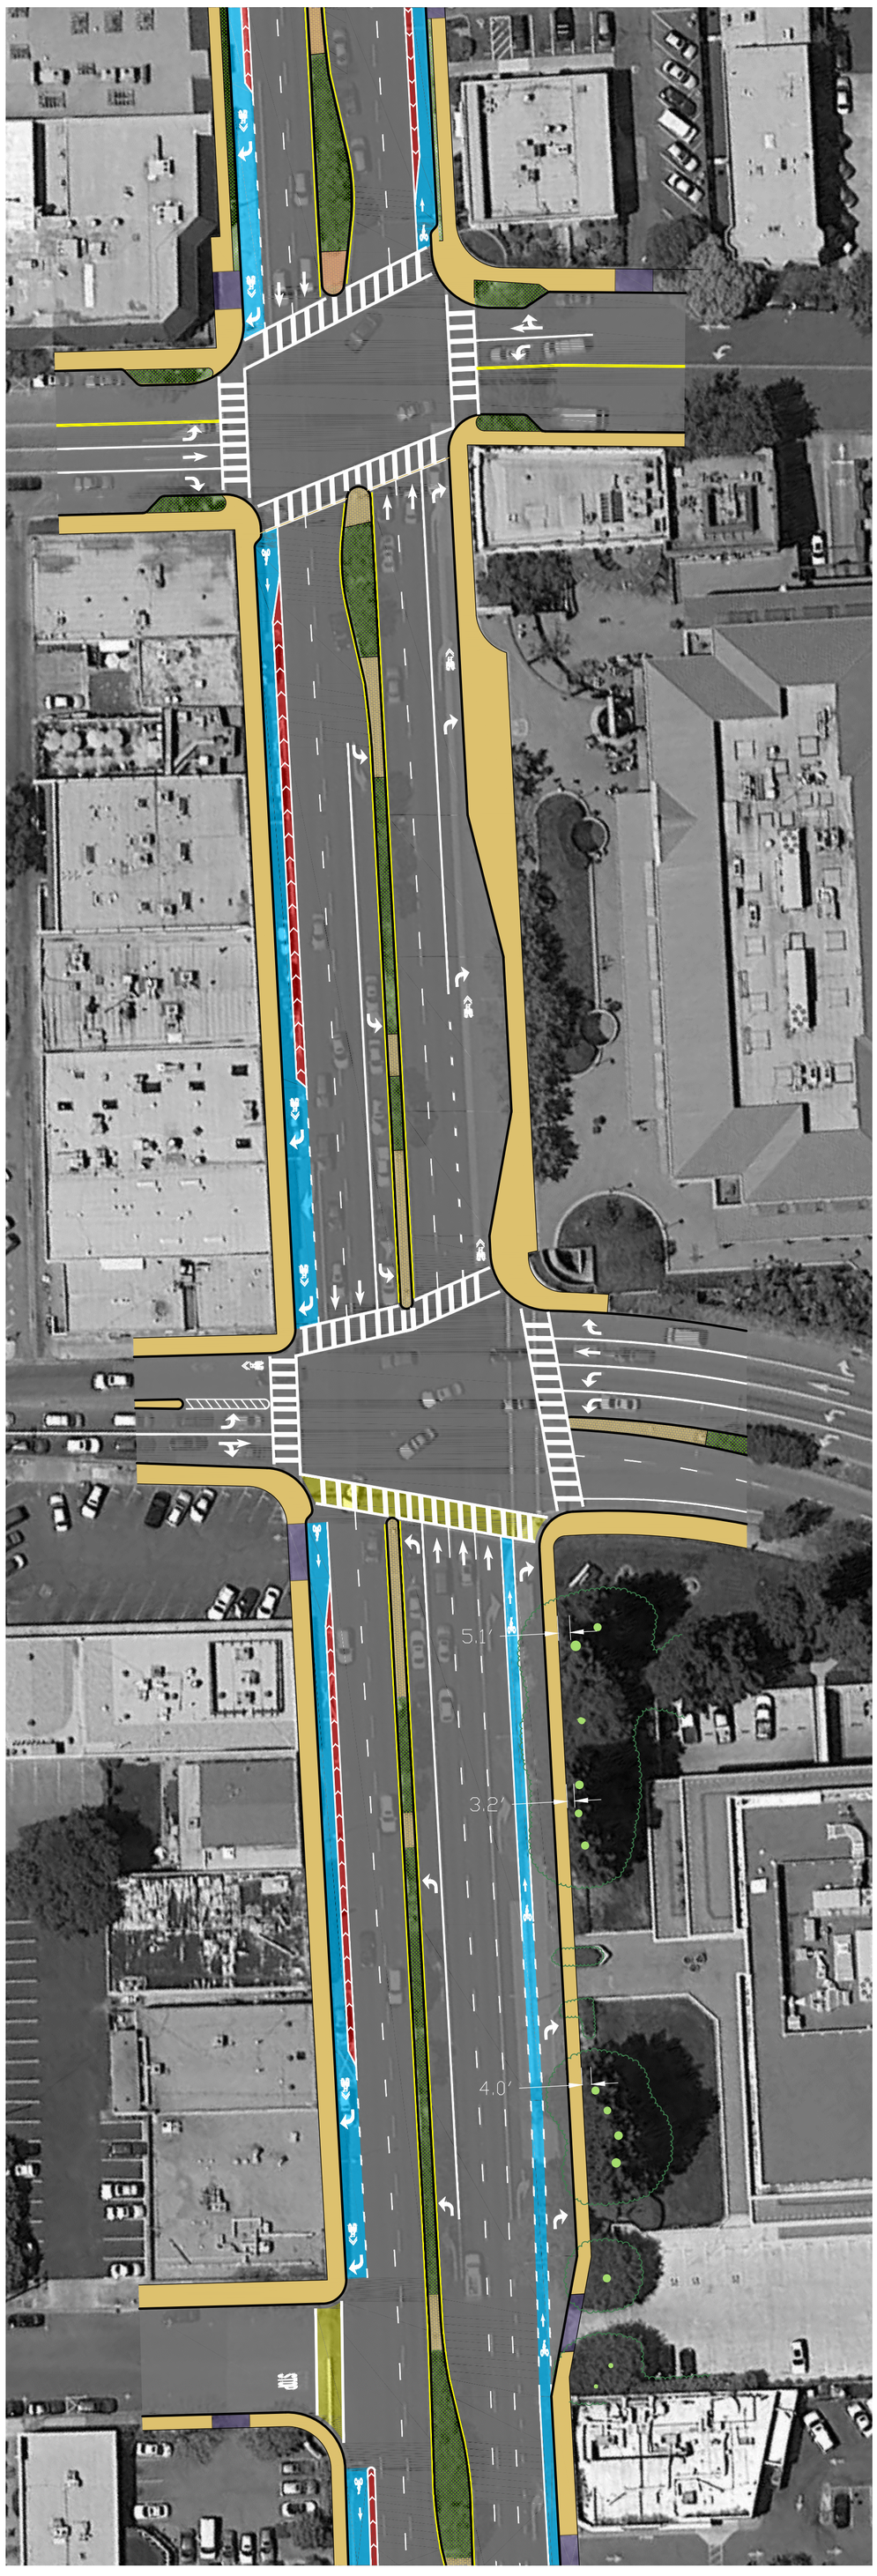

ALTERNATIVE 2
BUFFERED BIKE LANES

EL CAMINO REAL CORRIDOR STUDY

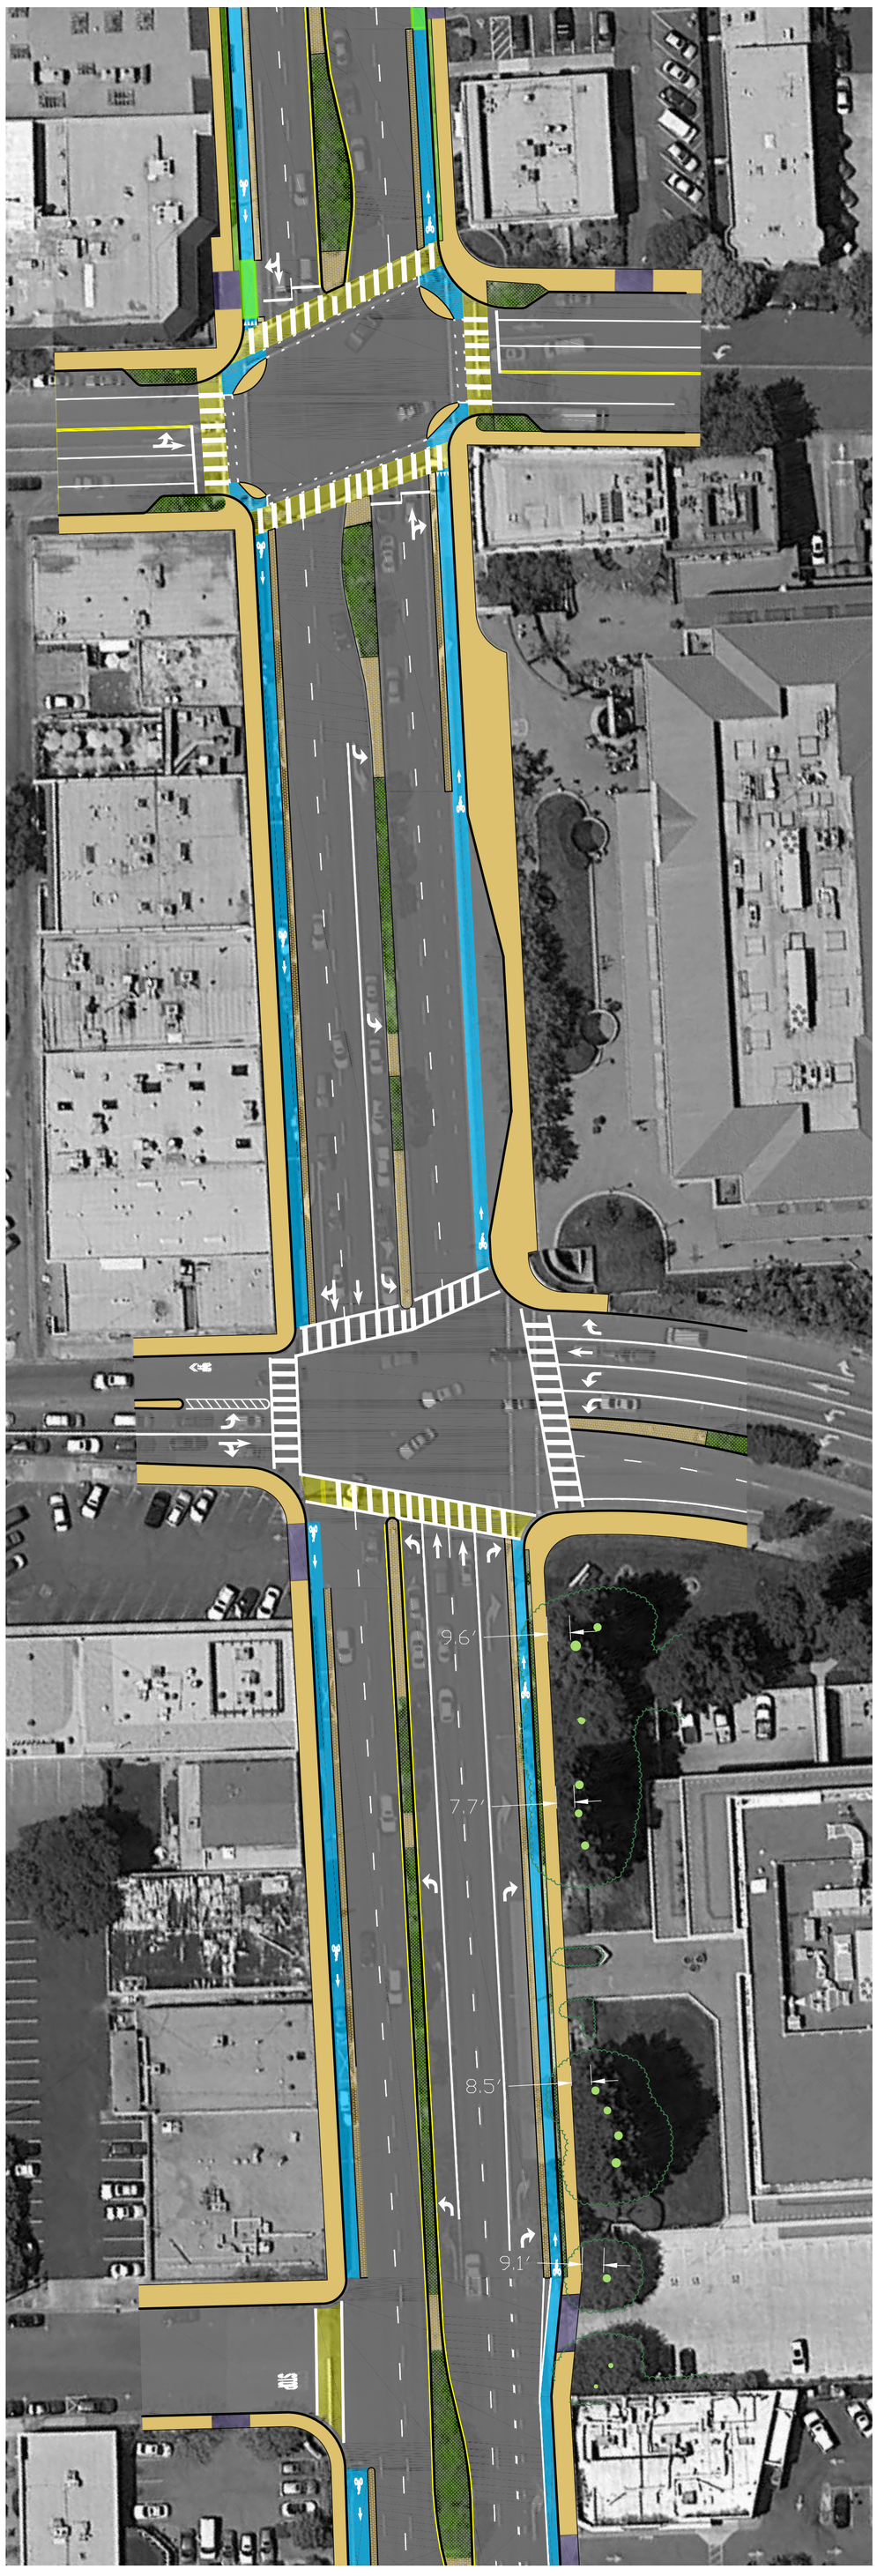

ALTERNATIVE 3
SEPARATED BIKE FACILITY