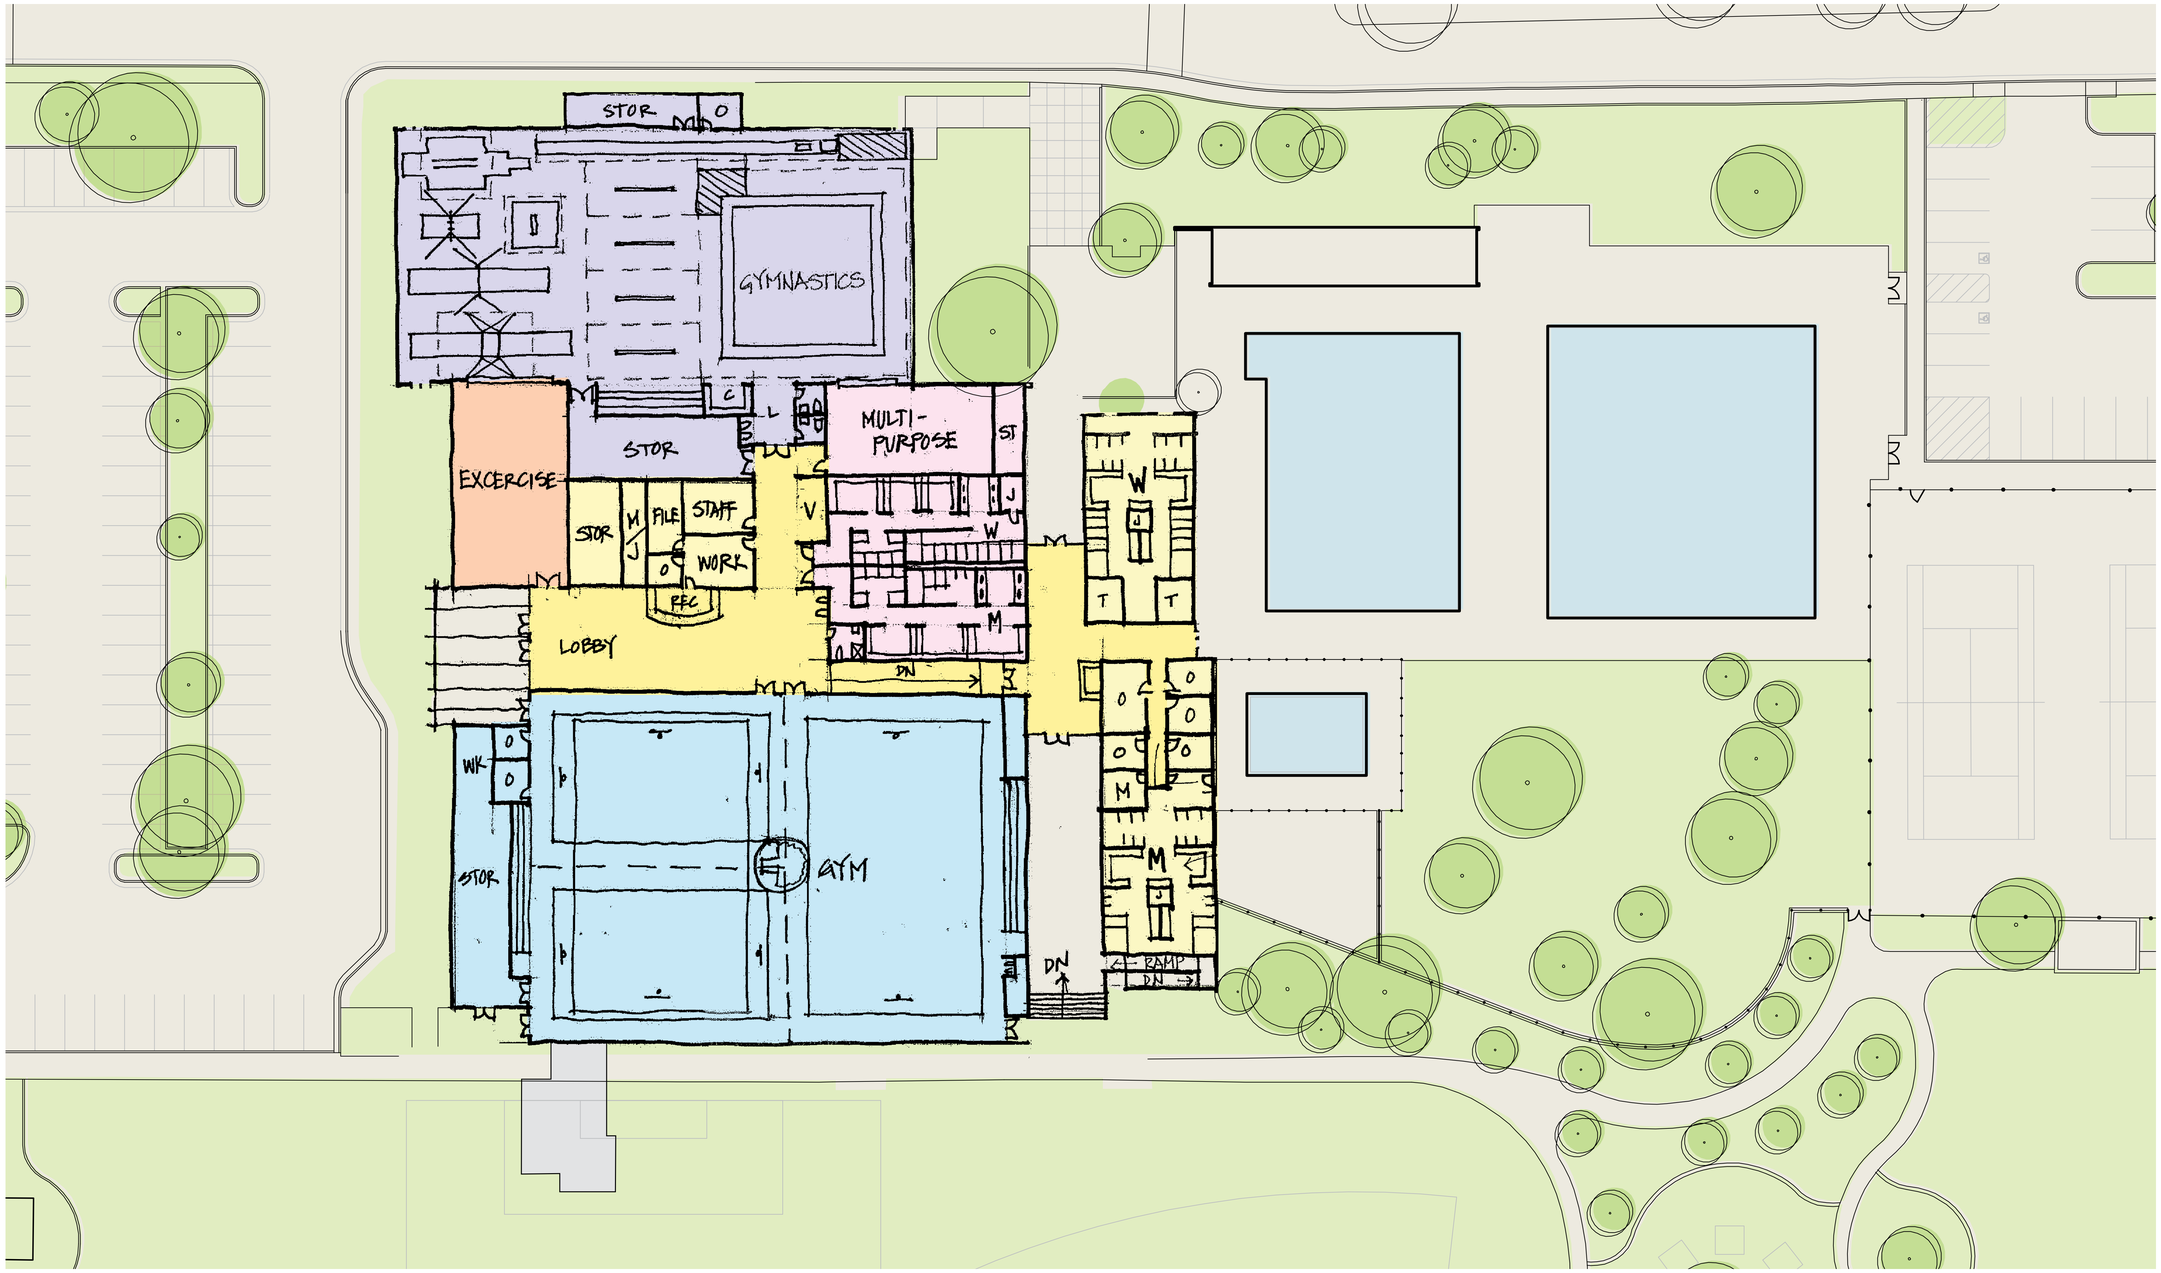

N

0 5 10 20 40 60 FEET

SCHEME 2 FLOOR PLAN

NEW GYMNASIUM / GYMNASTICS BUILDING AT EXISTING SITE

March 12, 2008

BURGESS PARK GYMNASIUM

Menlo Park, CA

CITY OF MENLO PARK

FIELD PAOLI