TRAFFIC

	DRAWING SHEET INDEX	SOURCE	EIR MATRIX DATA	SCALE	7/17/2015	7/28/2015	8/1/2015	8/7/2015	8/19/2015	8/31/2015	9/2/2015	9/14/2015	9/25/2015	9/28/2015	10/2/2015	10/8/2015	10/23/2015	11/4/2015	11/13/2015	2/23/2016	2/26/2016	3/1/2016	3/1/2016	3/4/2016
SHEET #	**SHEET TITLE**																							
T0	**TRAFFIC INFORMATION**																							
T0-01	CIRCULATION DIAGRAM OVERLAY	GP/F&P	**B3**	NTS	●					●			●						●					●
T1	**WEST CAMPUS TRAFFIC DIAGRAMS**																							
T1-01	INTERNAL VEHICLE ACCESS	GP/F&P	**B3**	NTS	●					●									●					●
T1-02	INTERNAL BICYCLE CIRCULATION	GP/F&P	**B3**	NTS	●					●									●					●
T1-02.1	PUBLIC BICYCLE CIRCULATION	GP/F&P		NTS															●					●
T1-03	INTRA-CAMPUS TRAM OPERATIONS	GP/F&P	**B3,G2**	NTS	●					●									●					●
T1-04	EMPLOYEE SHUTTLE CIRCULATIONS	GP/F&P	**B3,G2**	NTS	●					●									●					●
T1-05	TRUCK ACCESS	GP/F&P	**B3**	NTS	●					●		●							●					●
T1-06	EMERGENCY VEHICLE ACCESS	GP/F&P	**B3**	NTS	●					●									●					●
T2	**REGIONAL TRAFFIC DIAGRAMS**																							
T2-01	REGIONAL VEHICULAR ACCESS	GP/F&P		NTS	●					●									●					●
T2-02	REGIONAL BICYCLE ACCESS	GP/F&P	**G3.1**	NTS	●					●	●								●					●
T2-03	REGIONAL PEDESTRIAN ACCESS	GP/F&P	**G3.1**	NTS	●					●	●								●					●
T10	**REPORTS**																							
T10-01	TRANSPORTATION MANAGEMENT PLAN (REPORT)	GP/F&P	**G1,N8**	NTS				●																
T10-02	TRIP CAP	GP/F&P	**N9**	NTS				●																
T10-03	TRIP CAP	GP/F&P	**N9**	NTS				●																

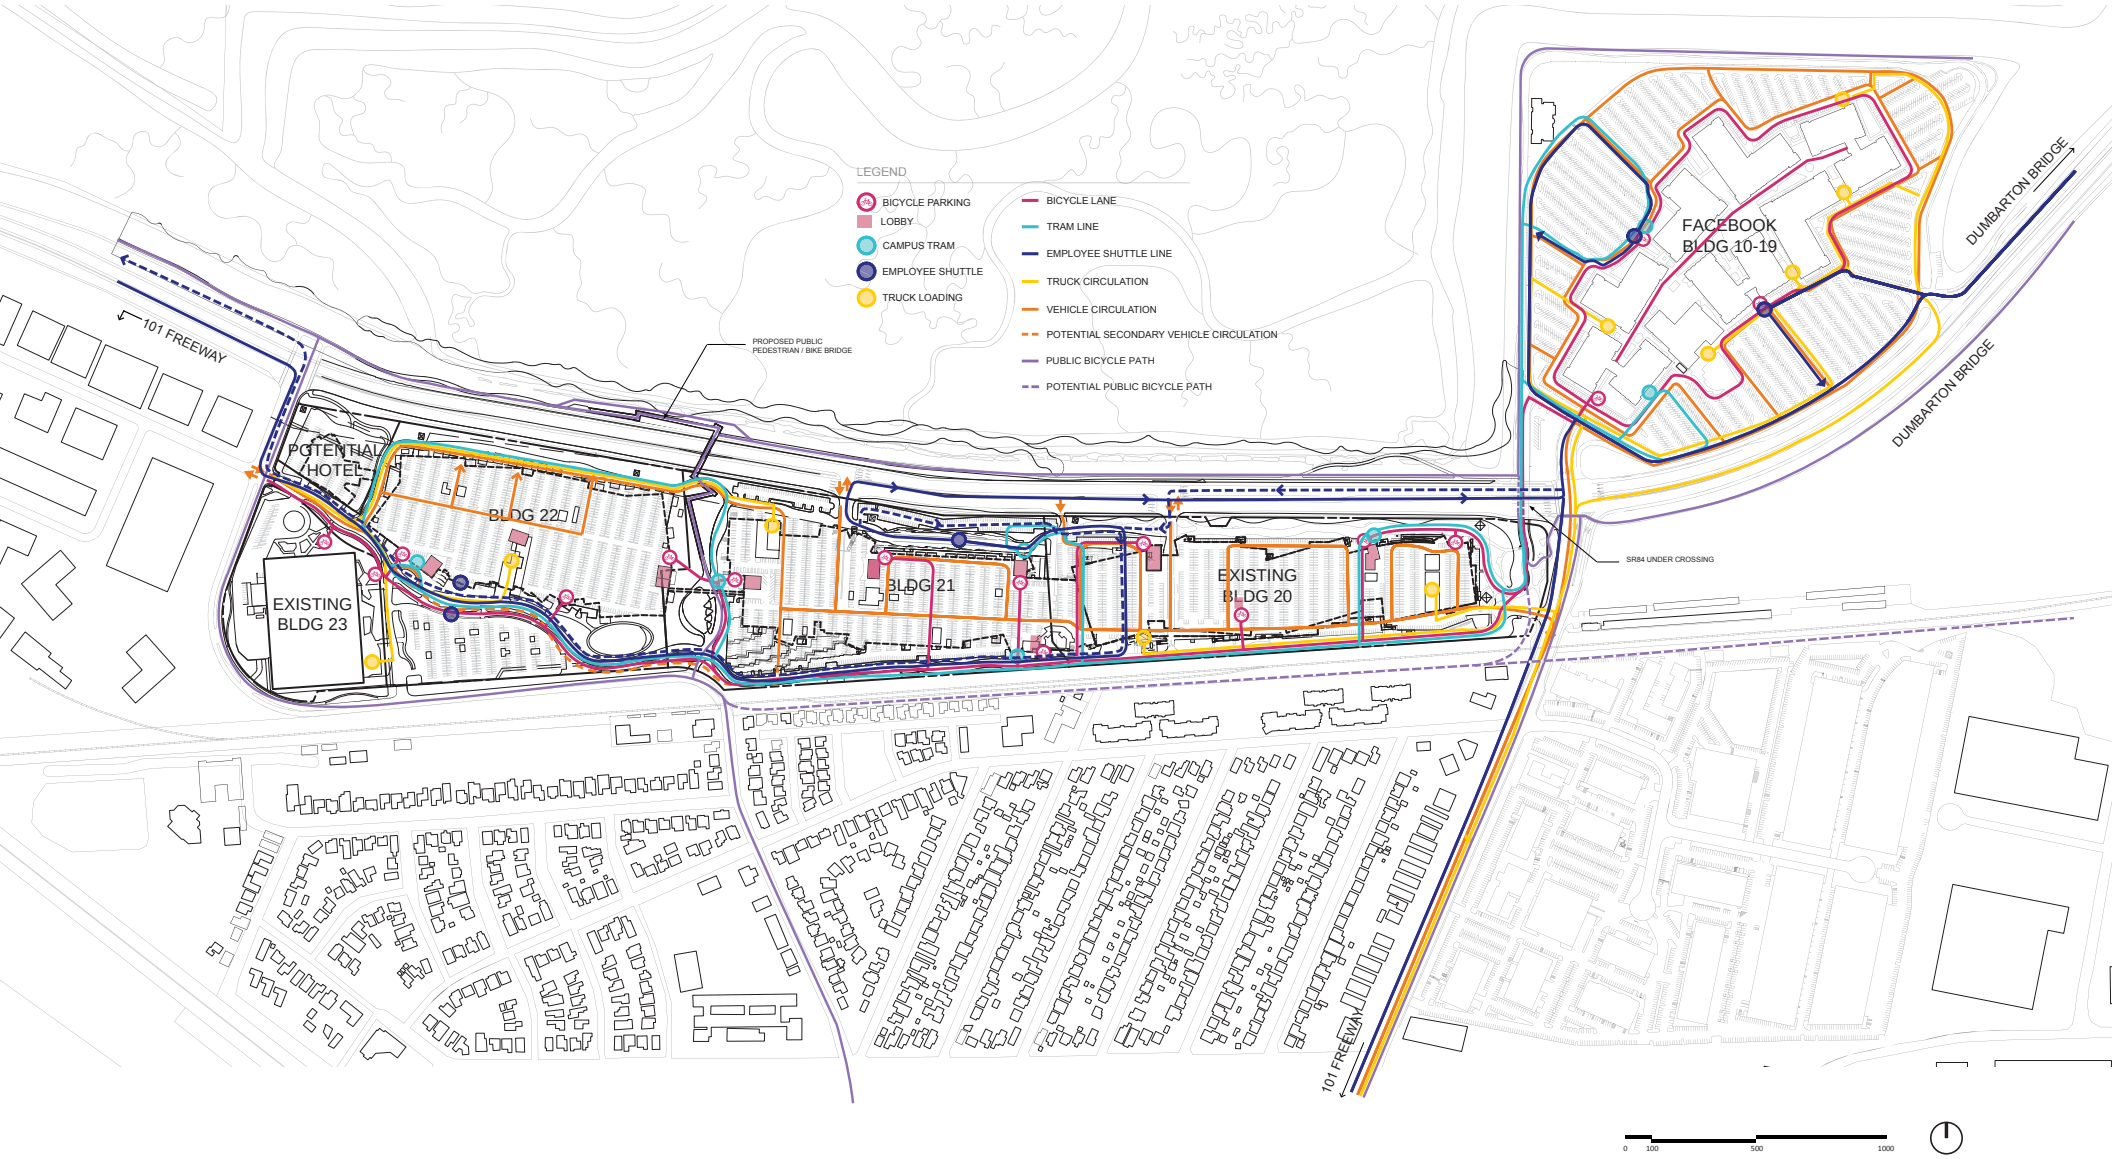

Facebook Campus Expansion

Buildings 21, 22 & Hotel Site

301-309 Constitution Drive, Menlo Park, California

Gehry Partners, LLP

CIRCULATION DIAGRAM OVERLAY **T0-01**

MARCH 04, 2016

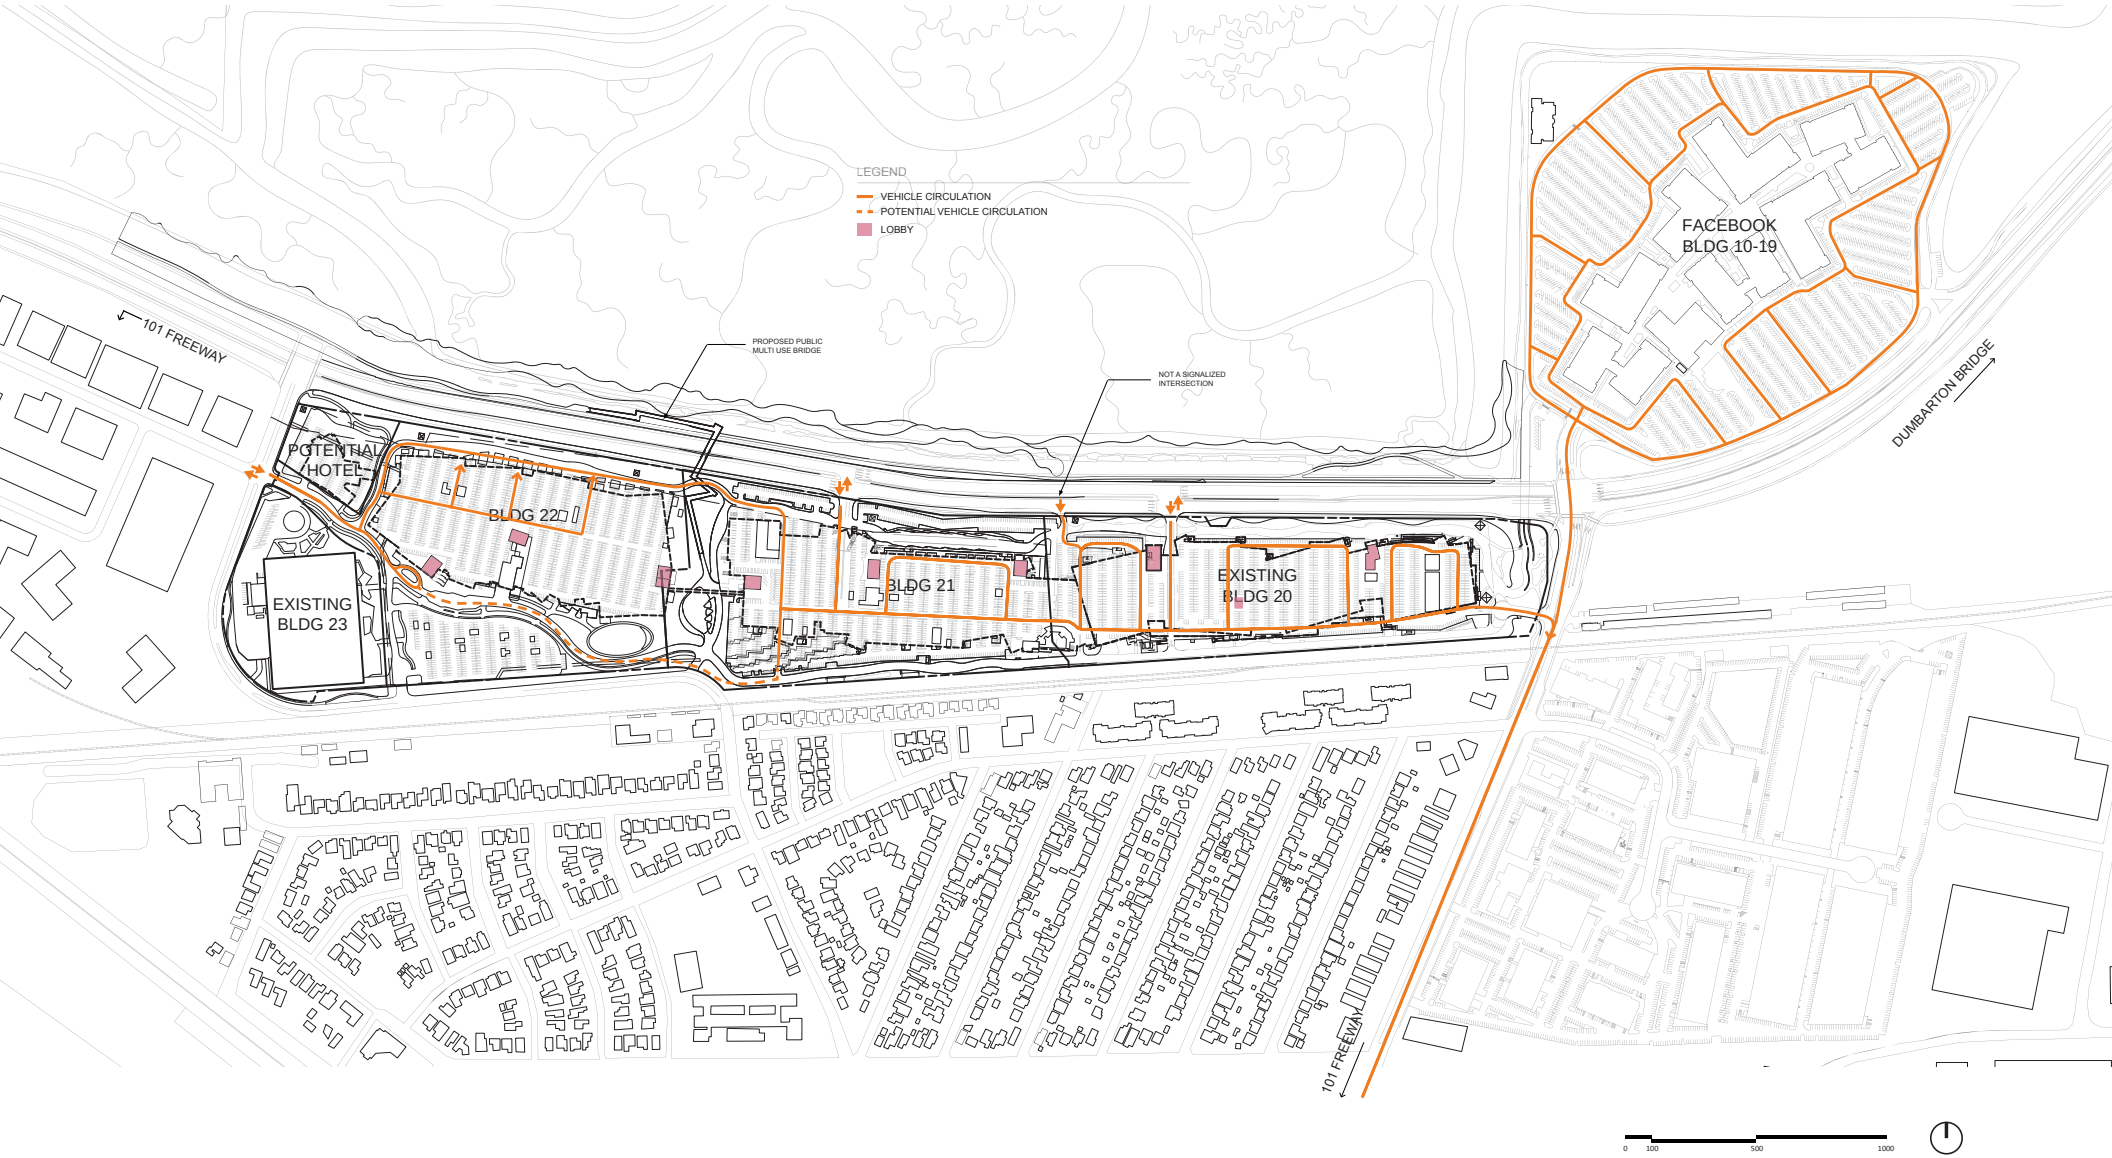

Facebook Campus Expansion

Buildings 21, 22 & Hotel Site

301-309 Constitution Drive, Menlo Park, California

Gehry Partners, LLP

INTERNAL VEHICLE ACCESS **T1-01**

February 11, 2016

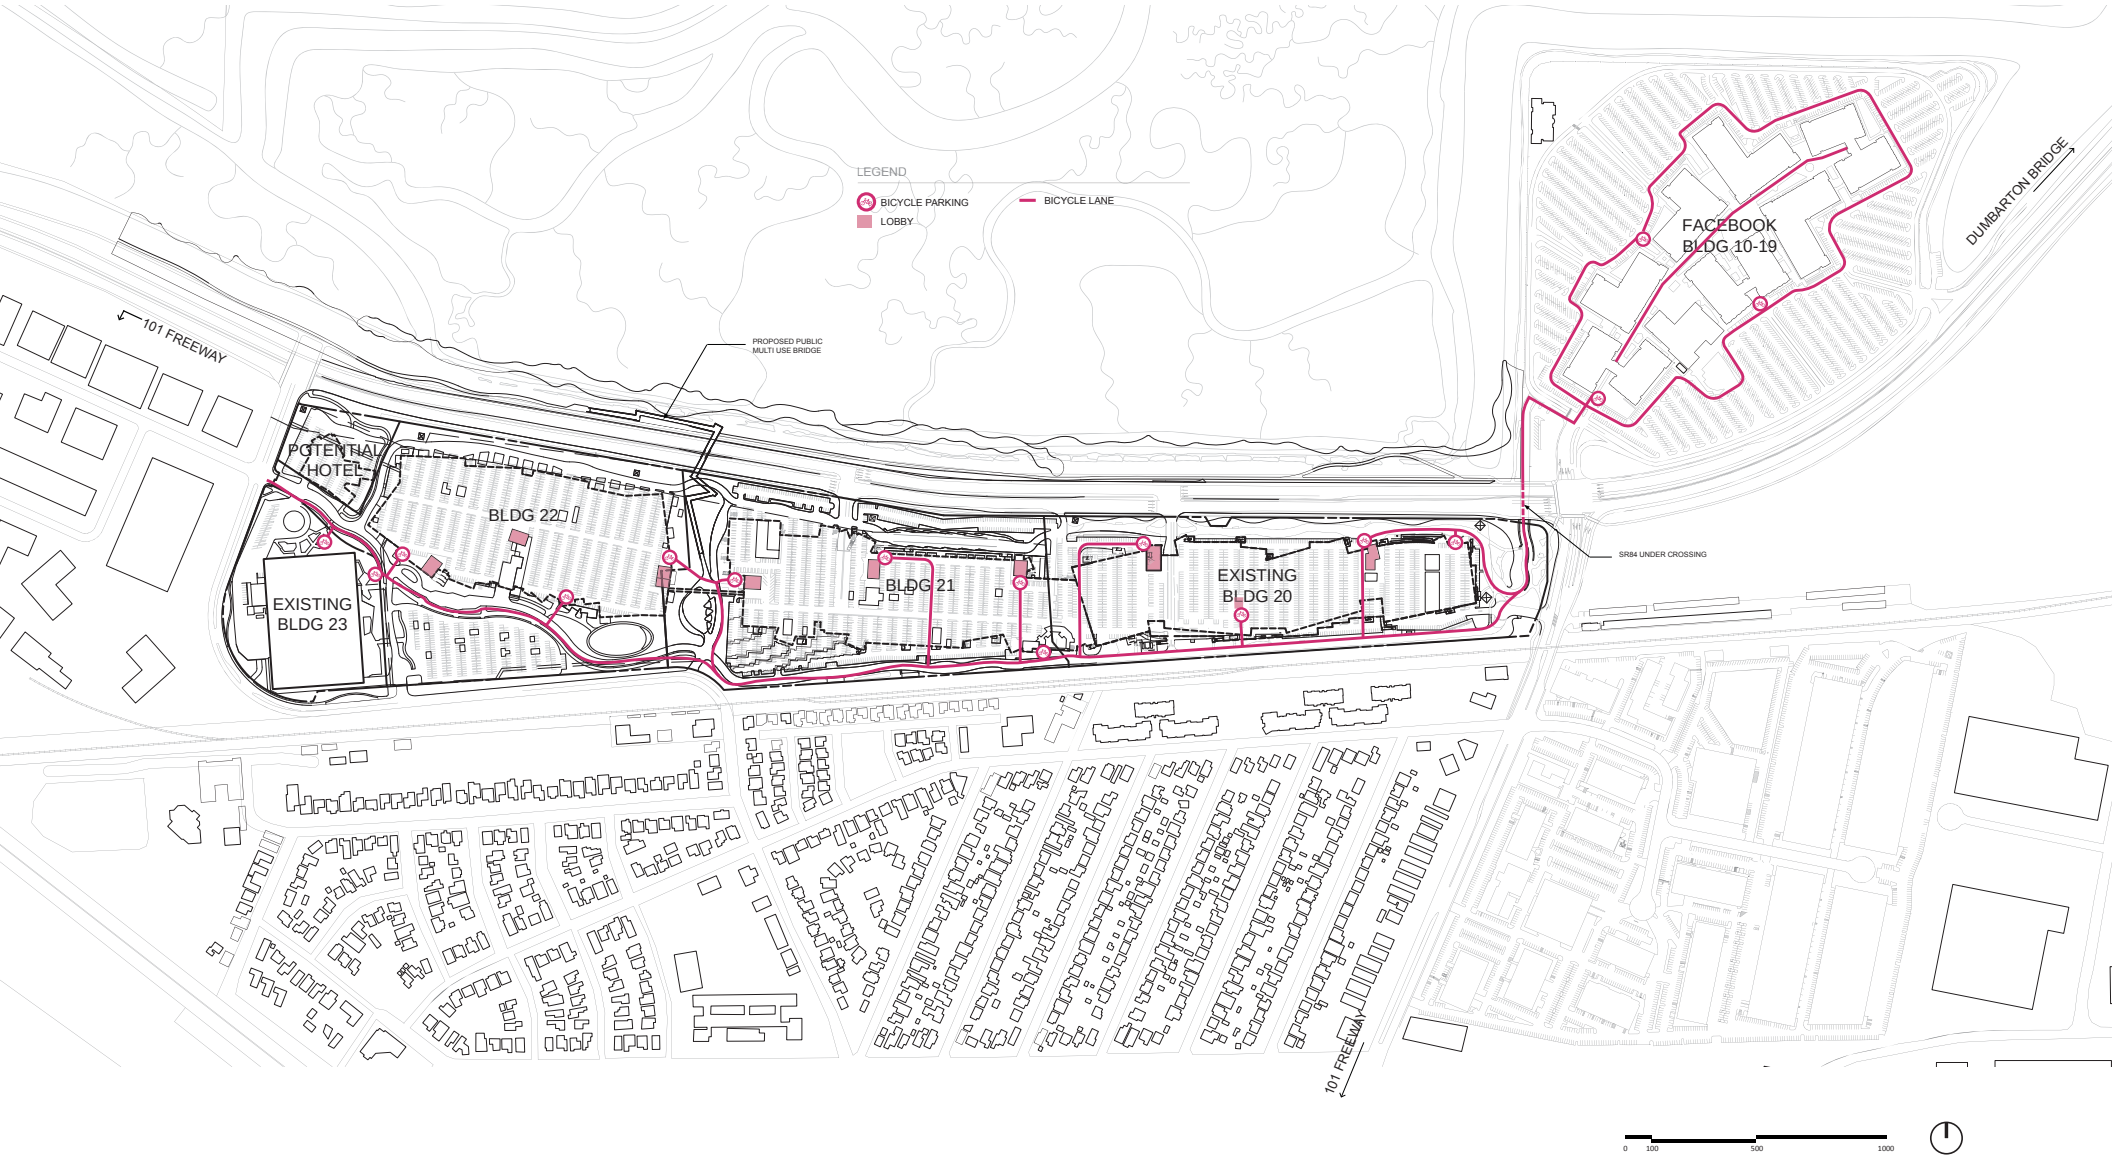

Facebook Campus Expansion

Buildings 21, 22 & Hotel Site

301-309 Constitution Drive, Menlo Park, California

Gehry Partners, LLP

INTERNAL BICYCLE CIRCULATION **T1-02**

February 11, 2016

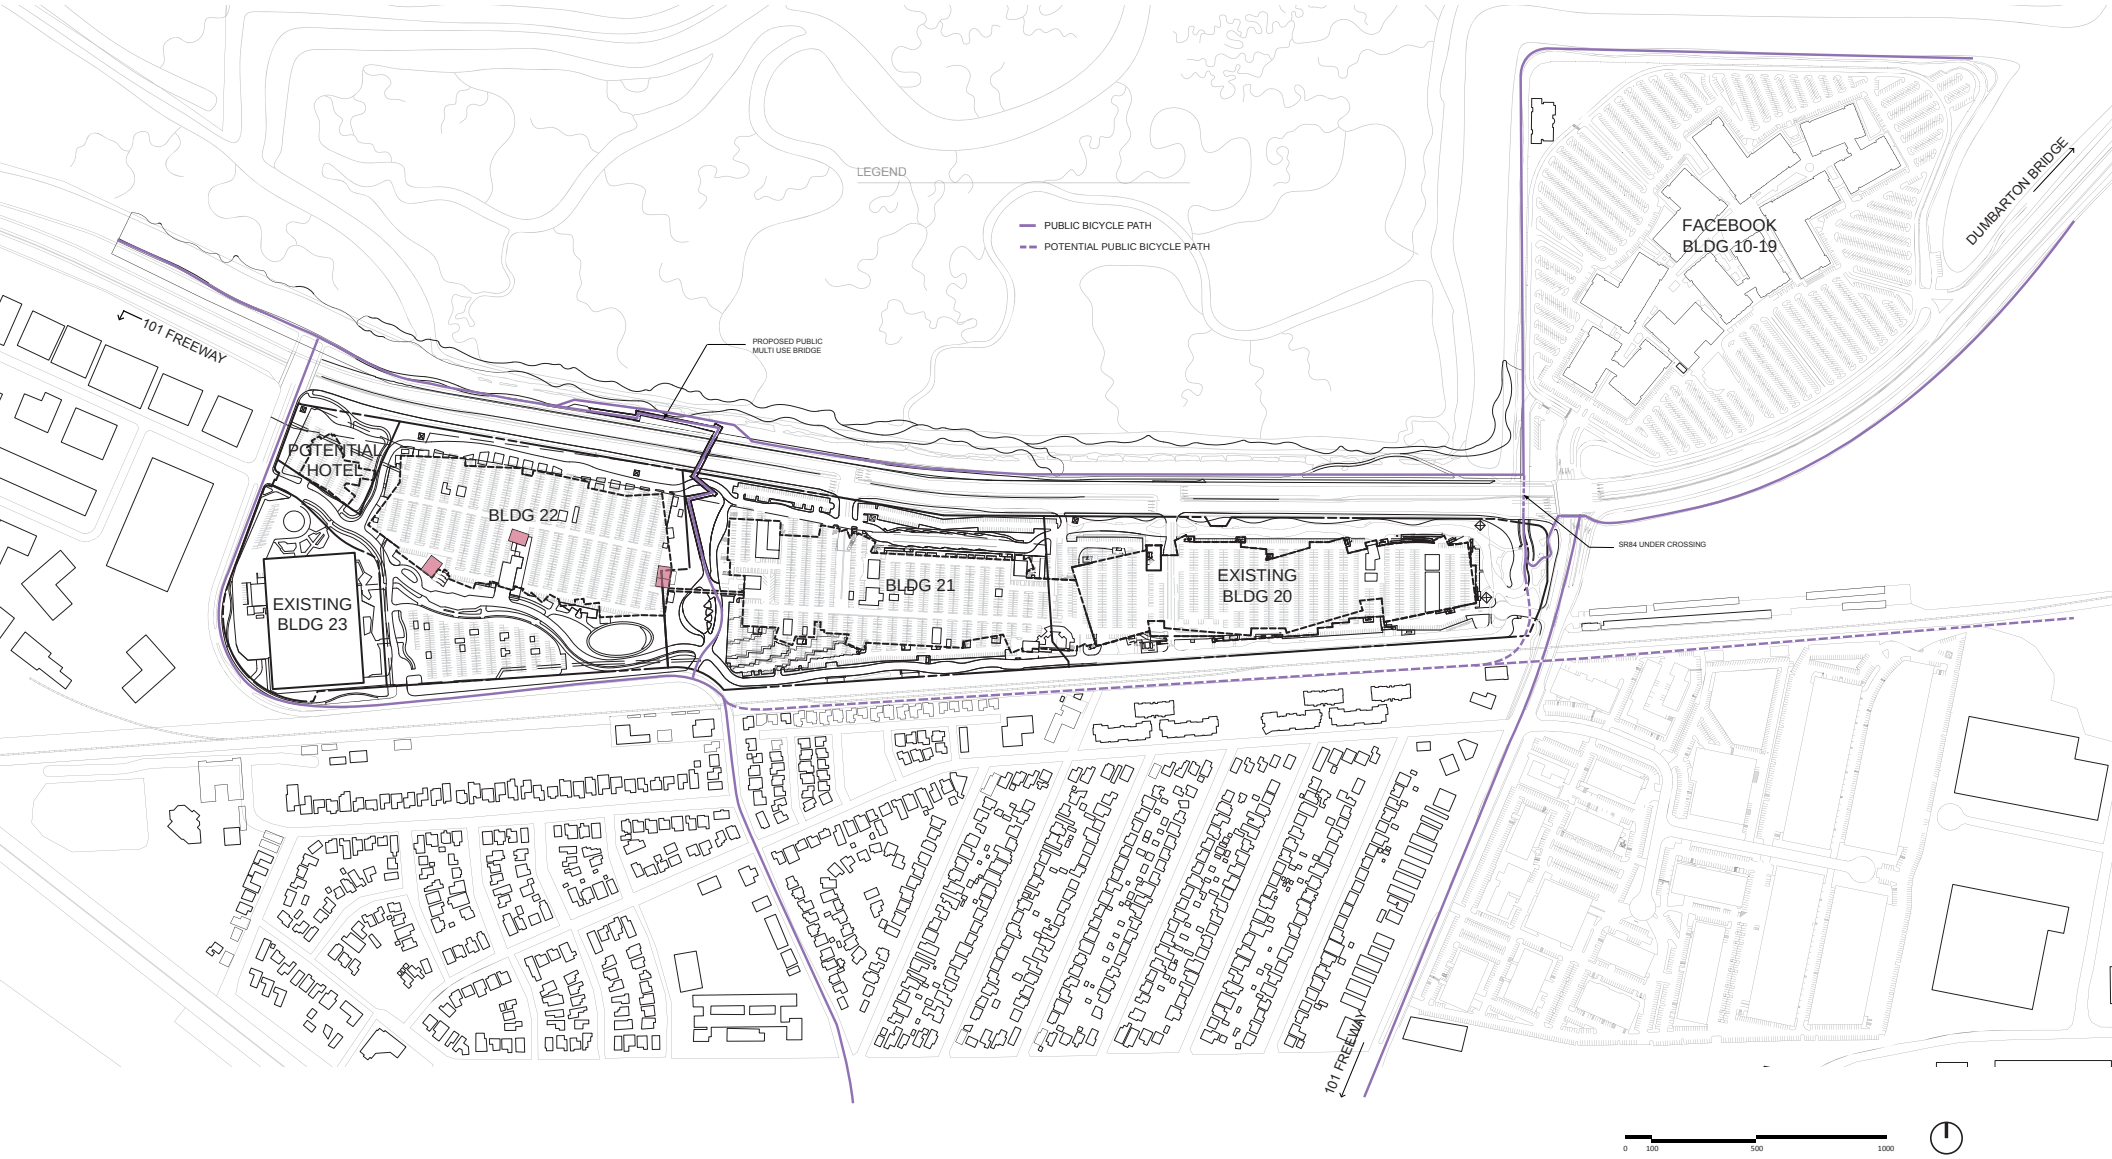

Facebook Campus Expansion

Buildings 21, 22 & Hotel Site

301-309 Constitution Drive, Menlo Park, California

Gehry Partners, LLP

PUBLIC BICYCLE CIRCULATION **T1-02.1**

February 11, 2016

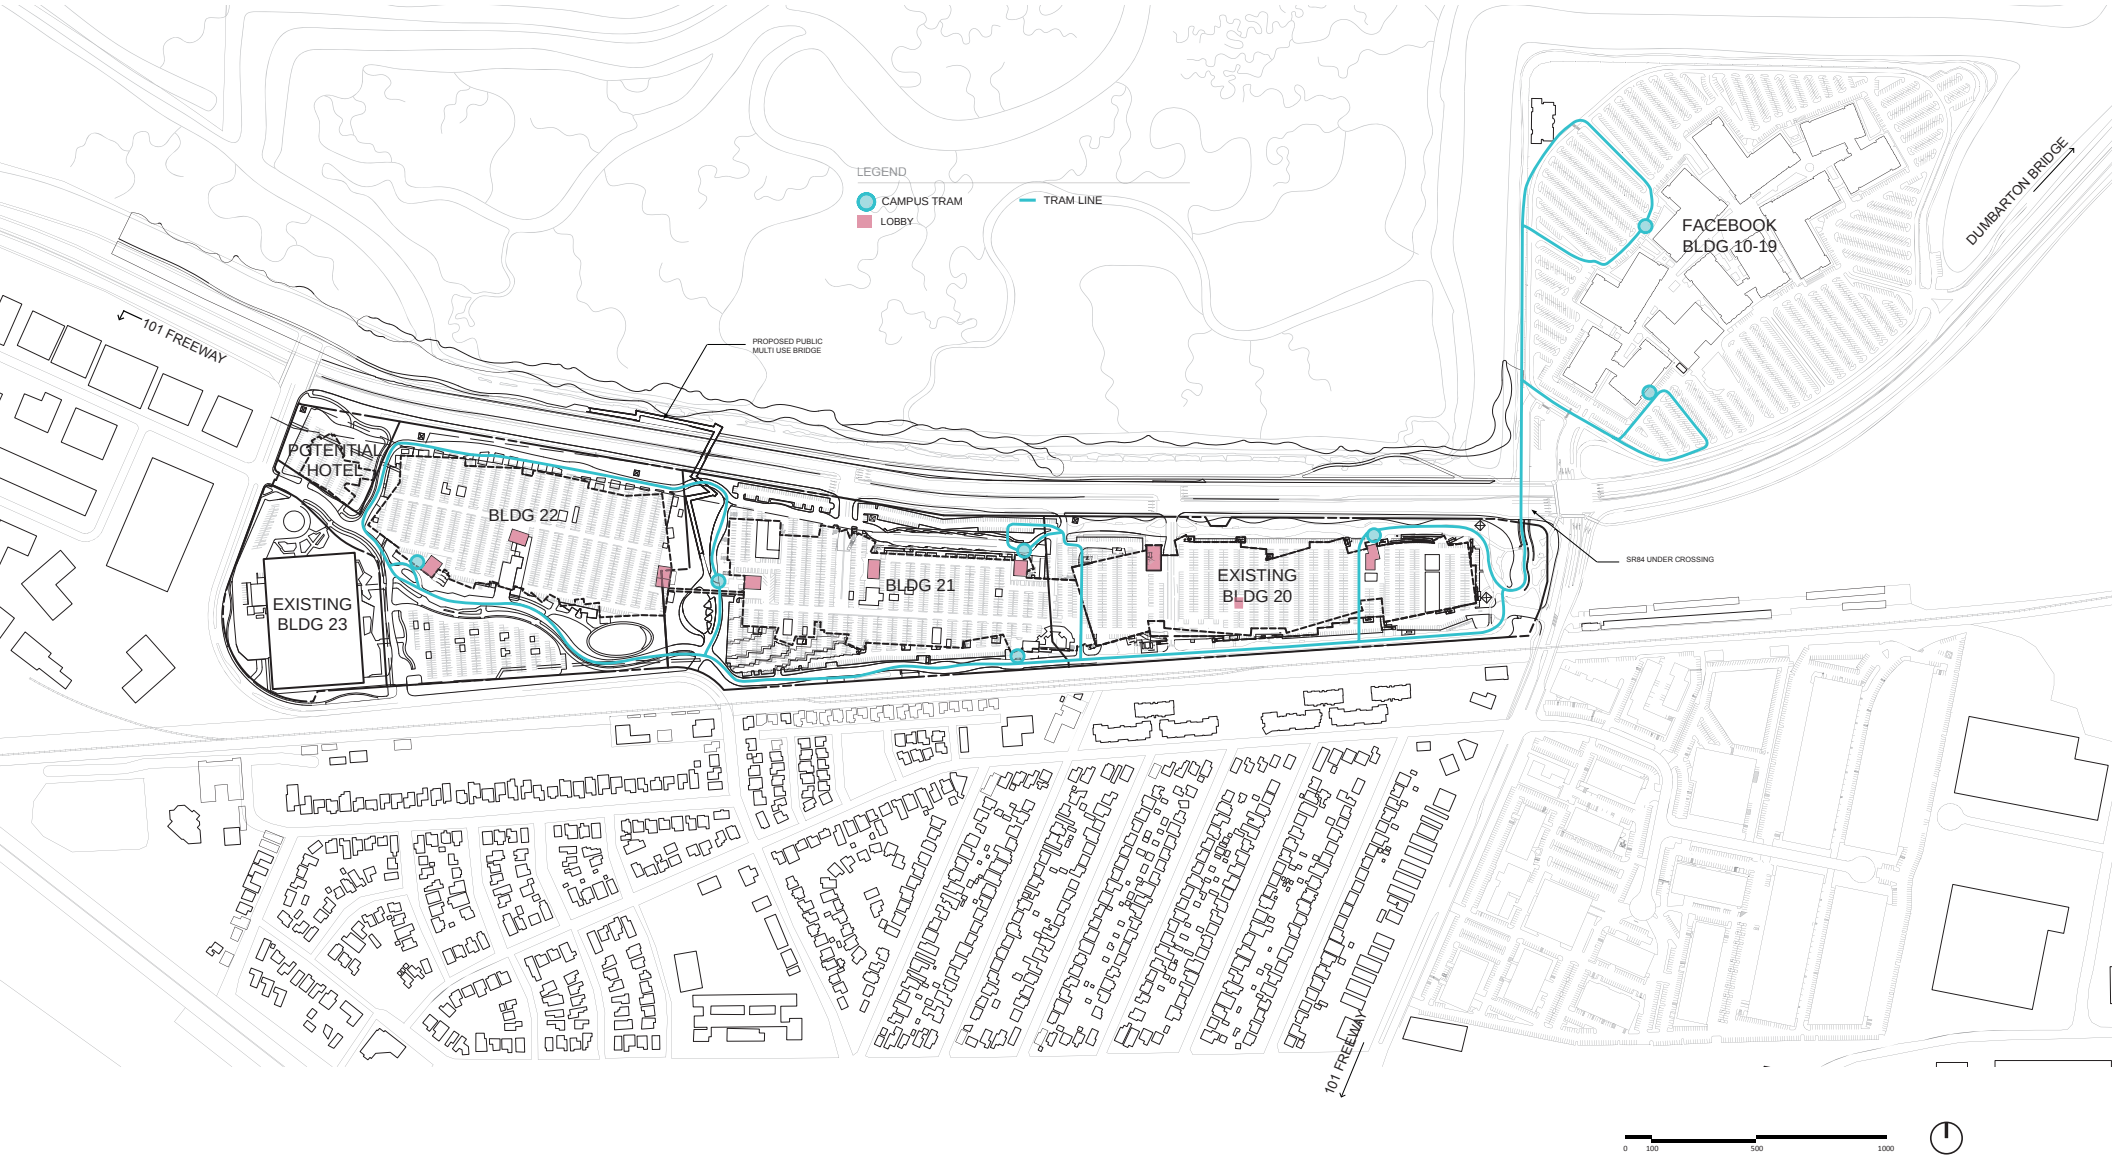

Facebook Campus Expansion

Buildings 21, 22 & Hotel Site

301-309 Constitution Drive, Menlo Park, California

Gehry Partners, LLP

INTRA-CAMPUS TRAM OPERATIONS **T1-03**

February 11, 2016

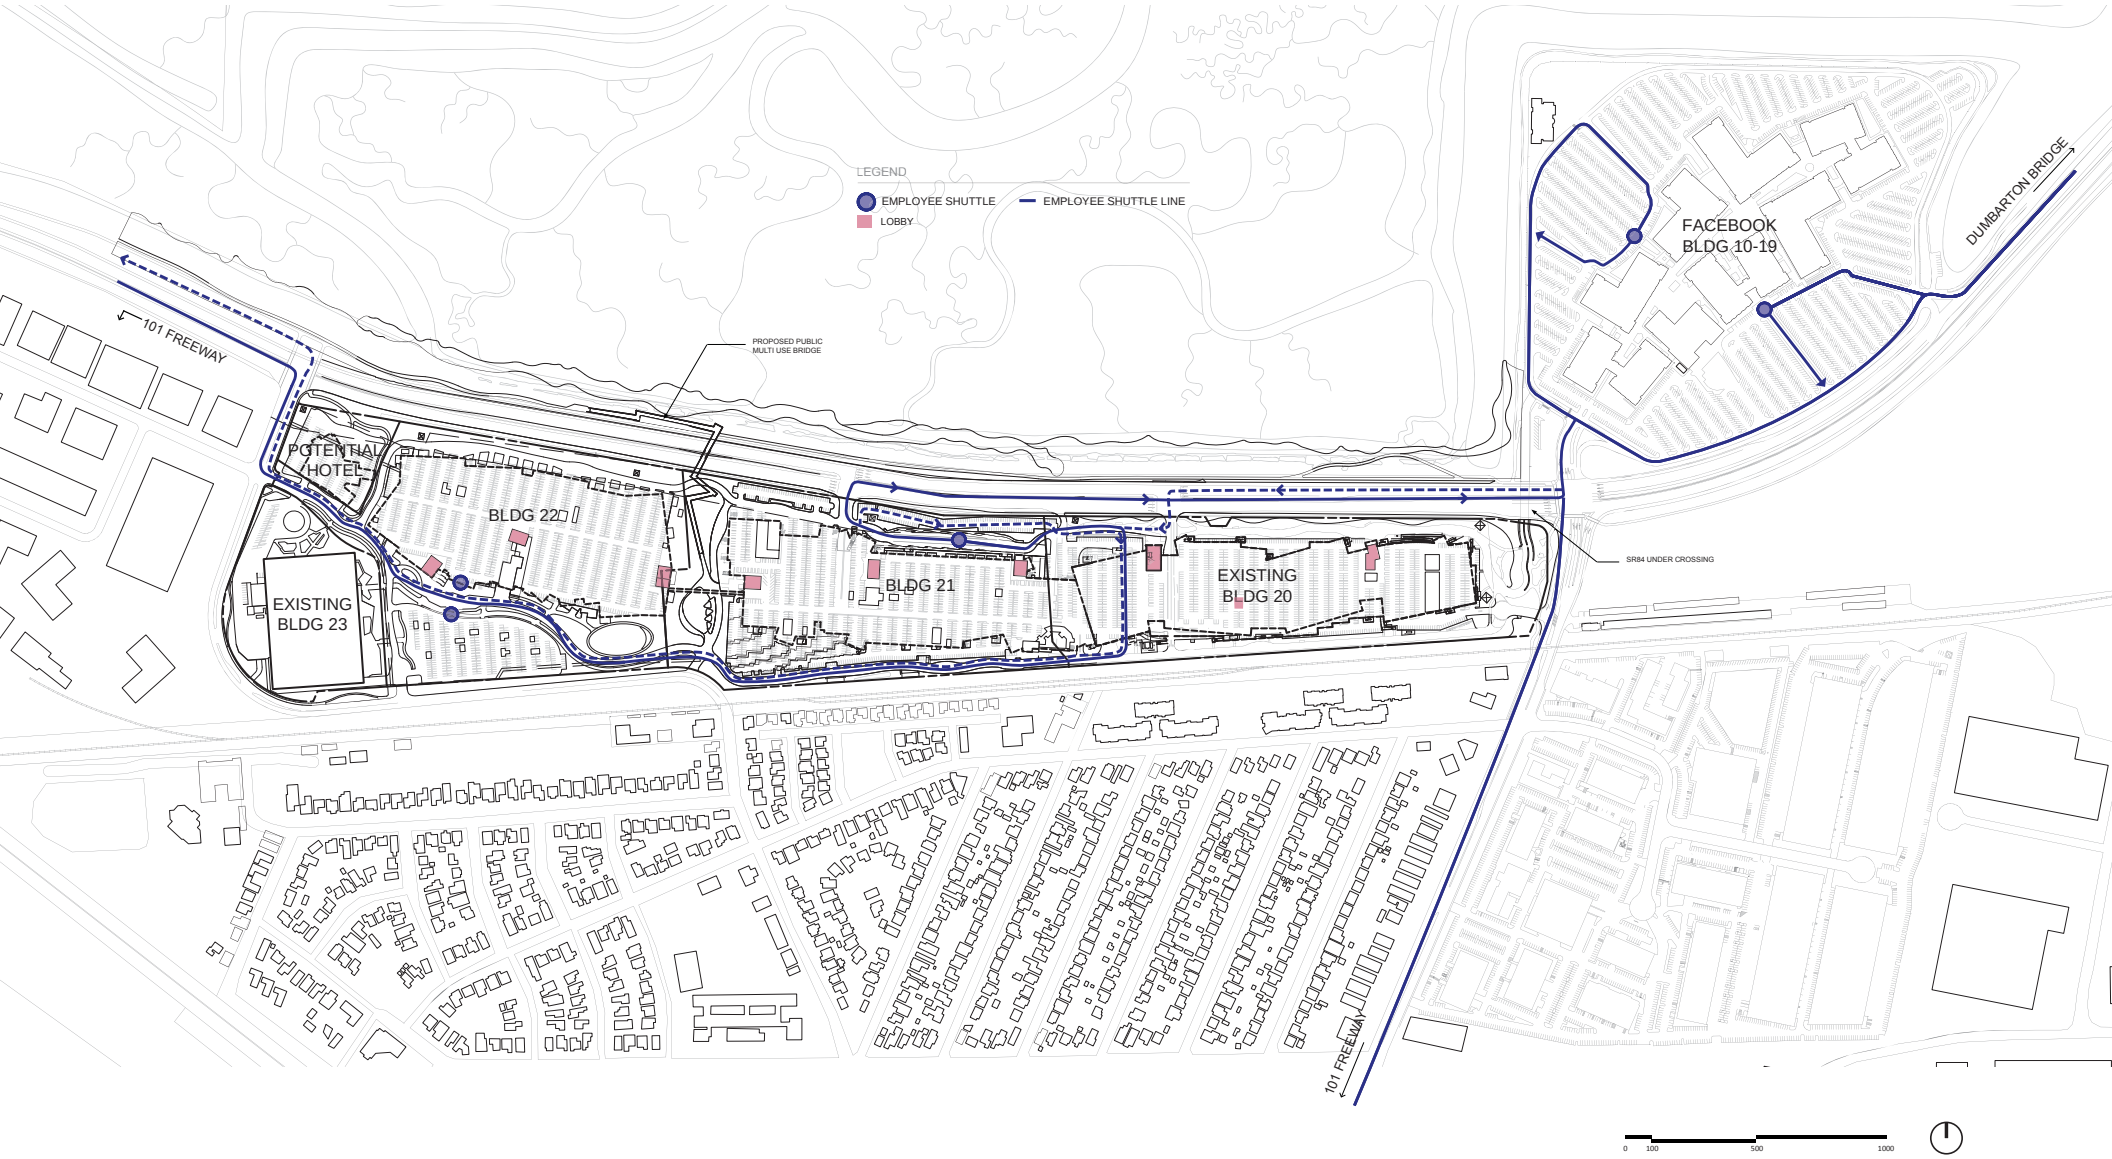

Facebook Campus Expansion

Buildings 21, 22 & Hotel Site

301-309 Constitution Drive, Menlo Park, California

Gehry Partners, LLP

EMPLOYEE SHUTTLE CIRCULATION **T1-04**

February 11, 2016

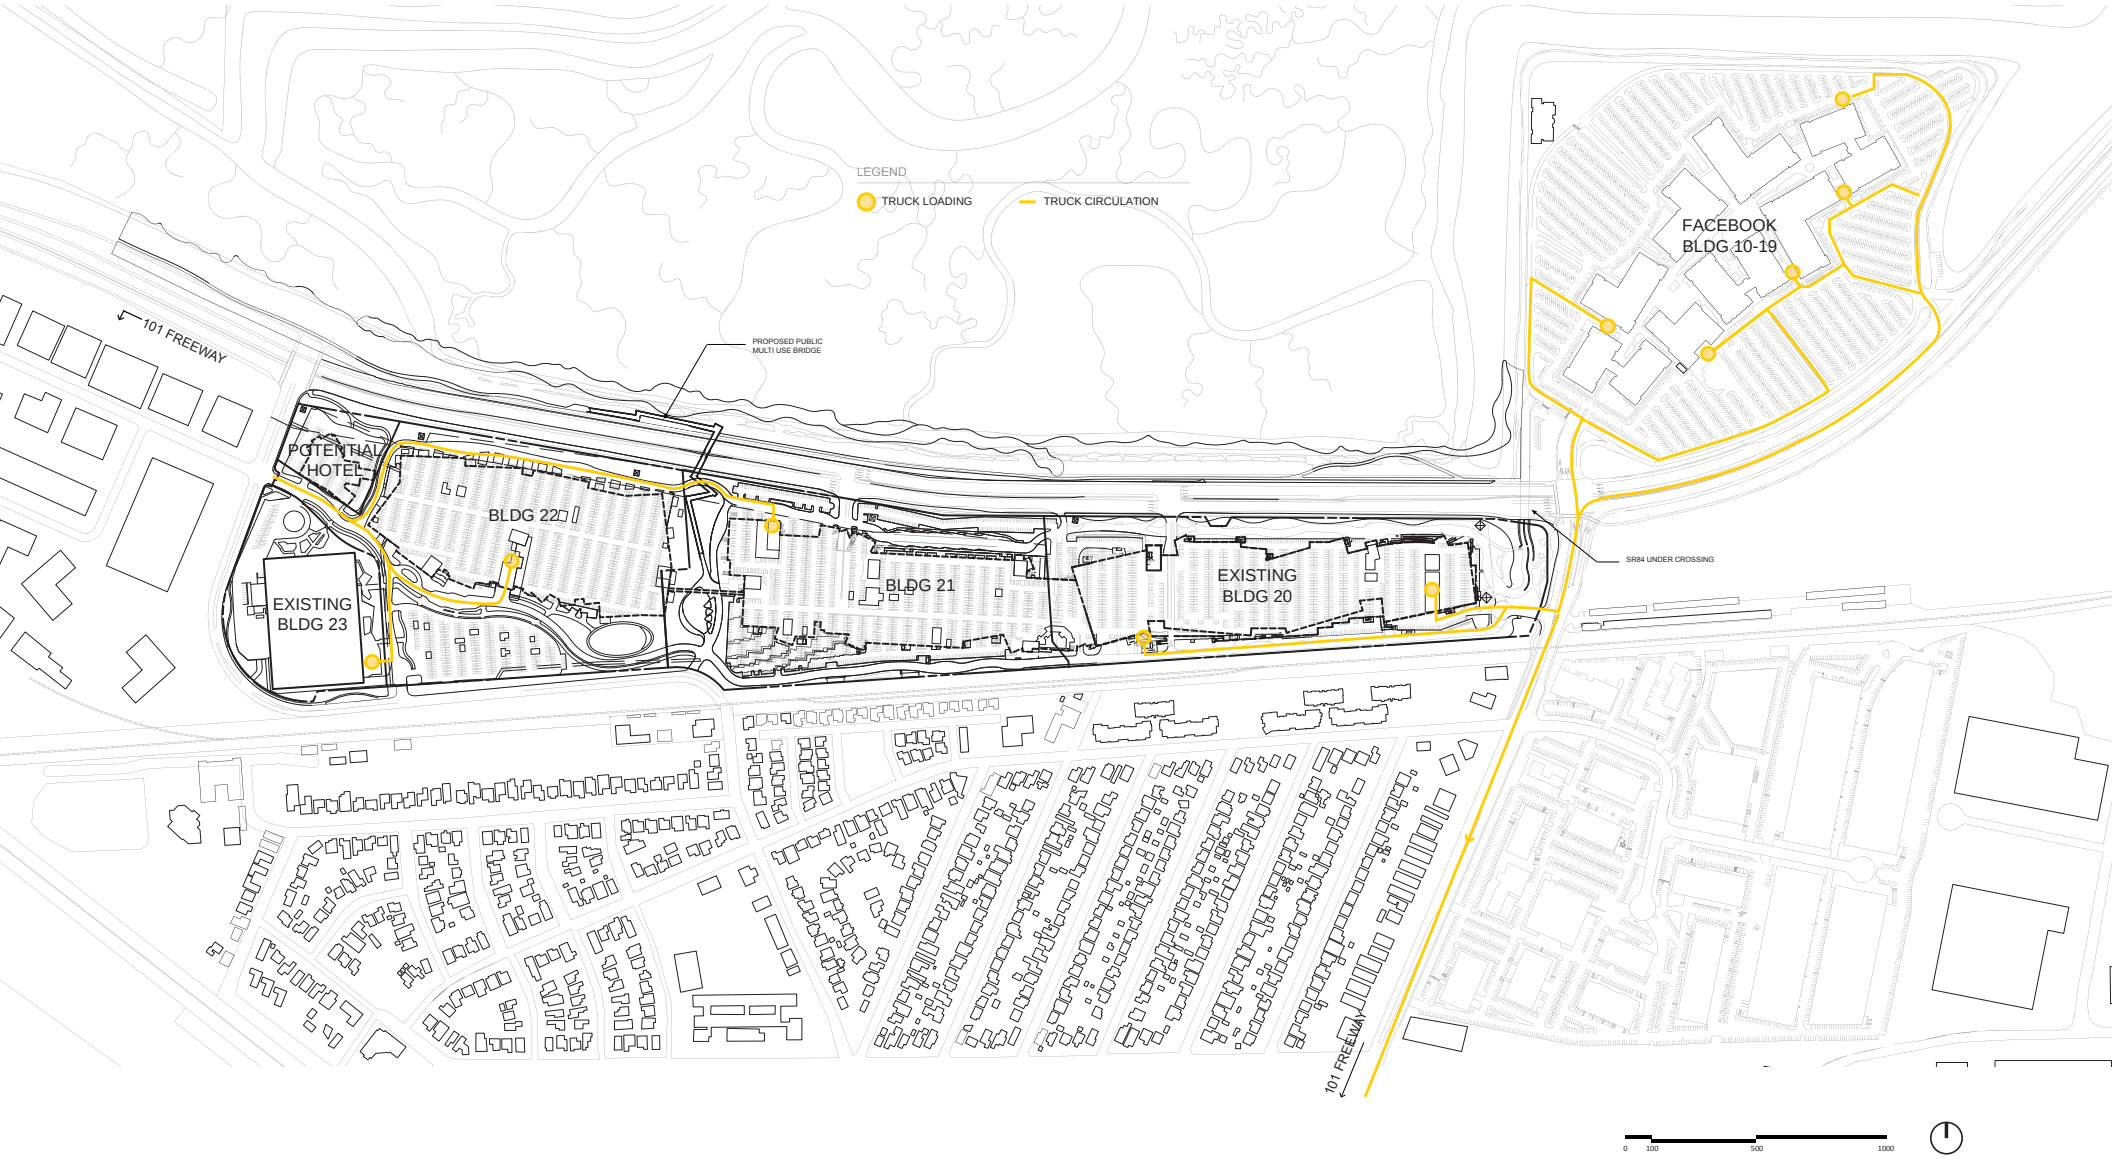

Facebook Campus Expansion

Buildings 21, 22 & Hotel Site

301-309 Constitution Drive, Menlo Park, California

Gehry Partners, LLP

TRUCK ACCESS **T1-05**

February 11, 2016

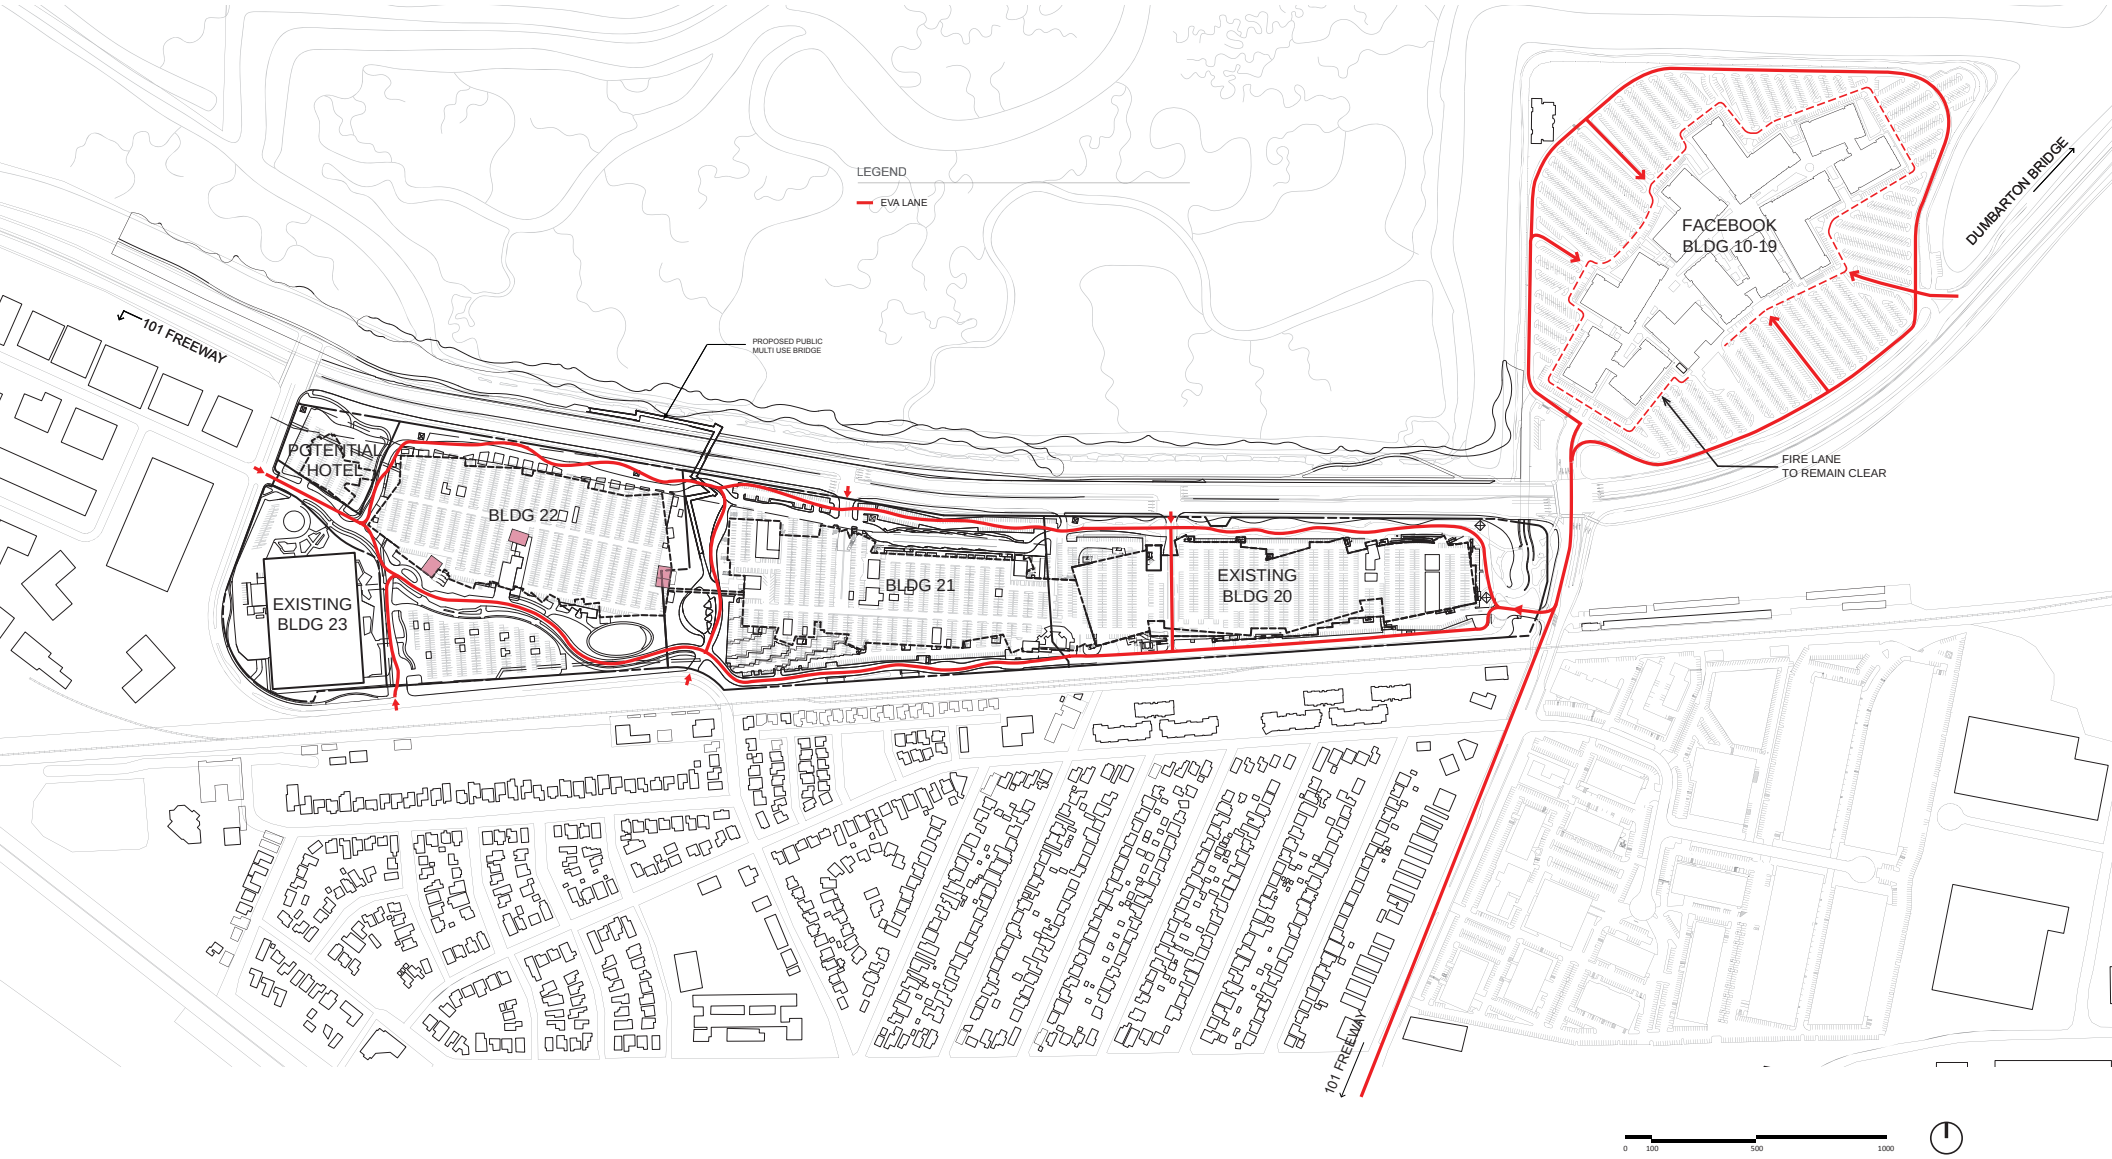

Facebook Campus Expansion

Buildings 21, 22 & Hotel Site

301-309 Constitution Drive, Menlo Park, California

Gehry Partners, LLP

EMERGENCY VEHICLE ACCESS **T1-06**

February 11, 2016

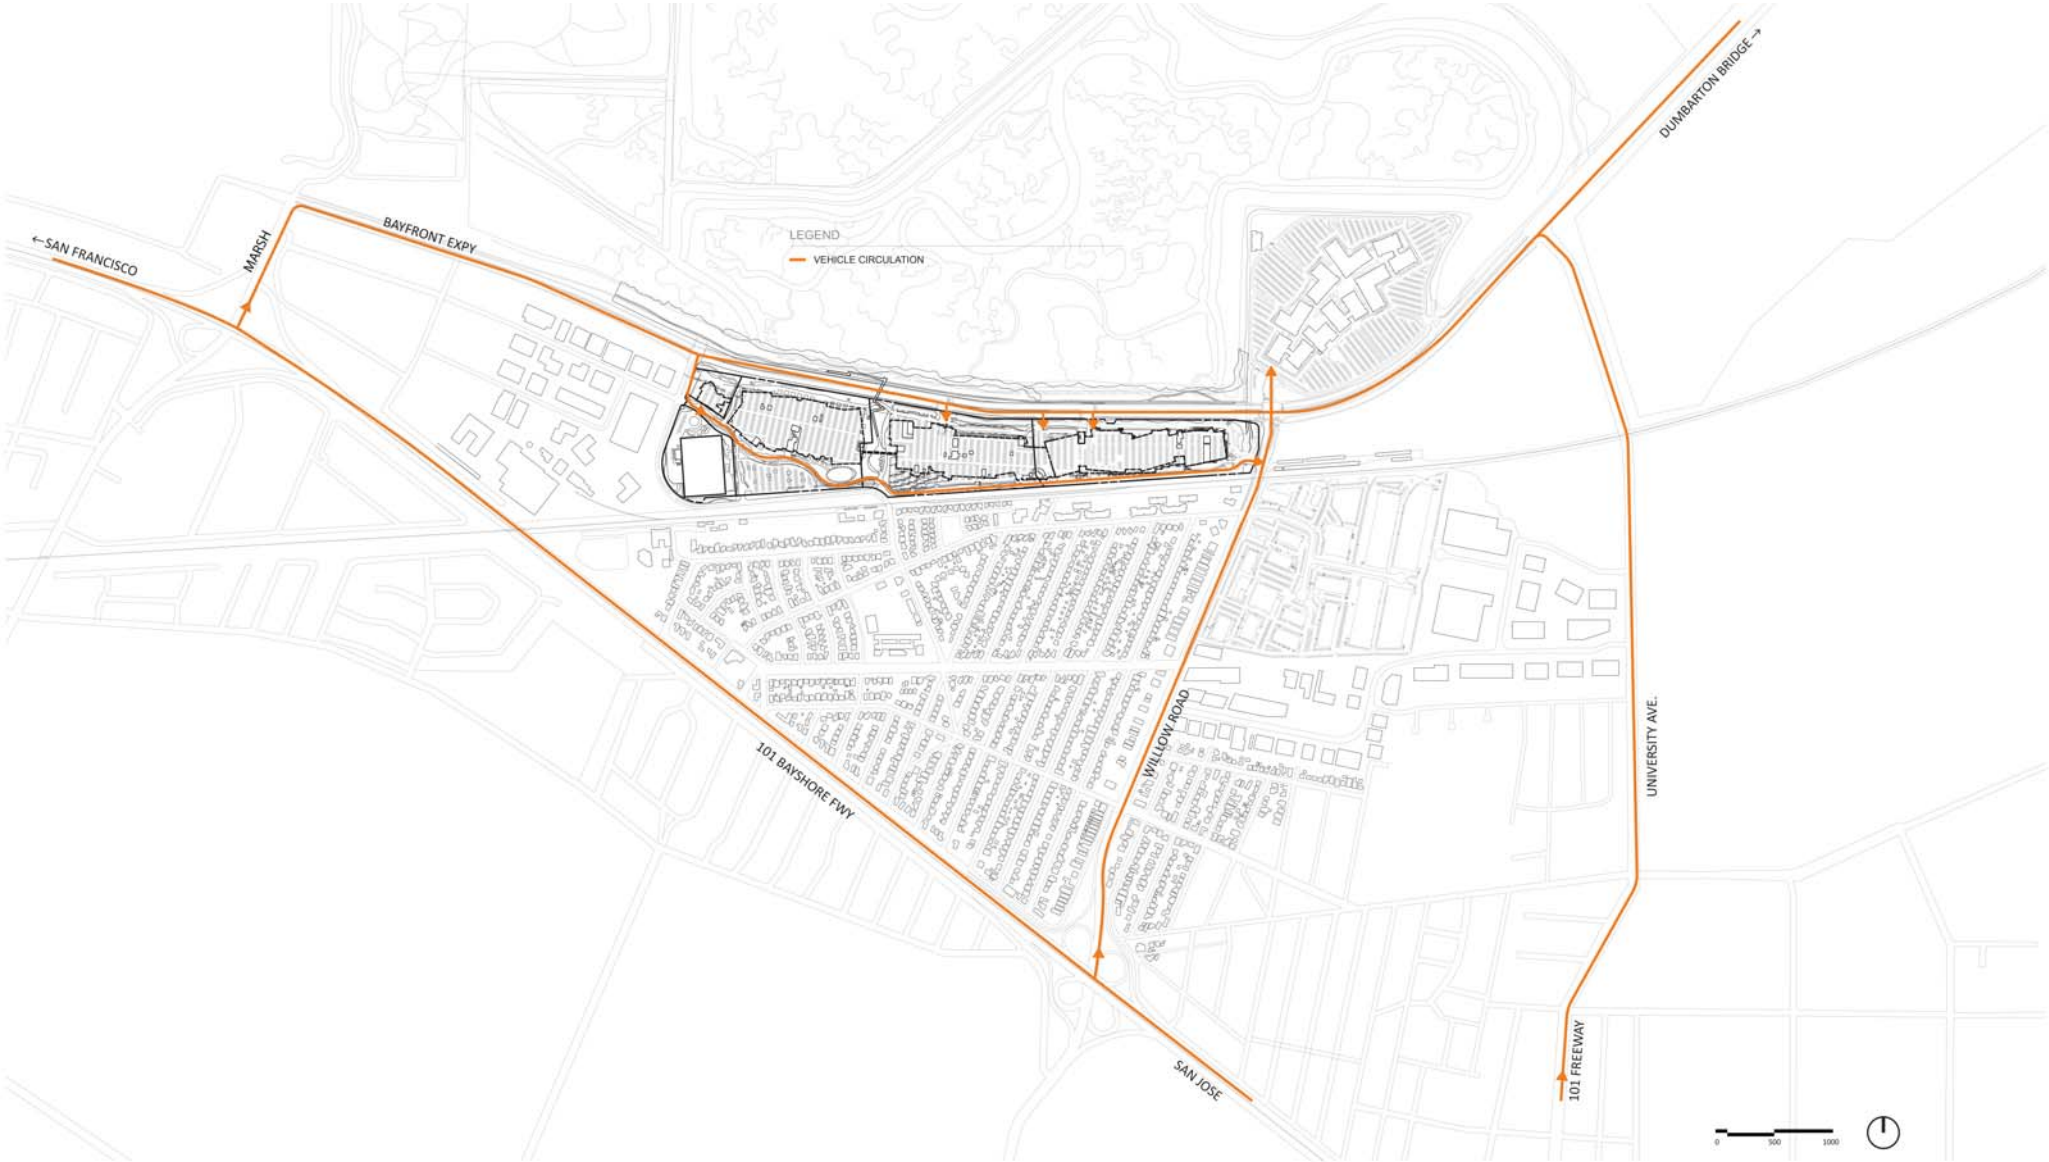

Facebook Campus Expansion

Buildings 21, 22 & Hotel Site

301-309 Constitution Drive, Menlo Park, California

Gehry Partners, LLP

REGIONAL VEHICULAR ACCESS **T2-01**

NOVEMBER 11, 2015

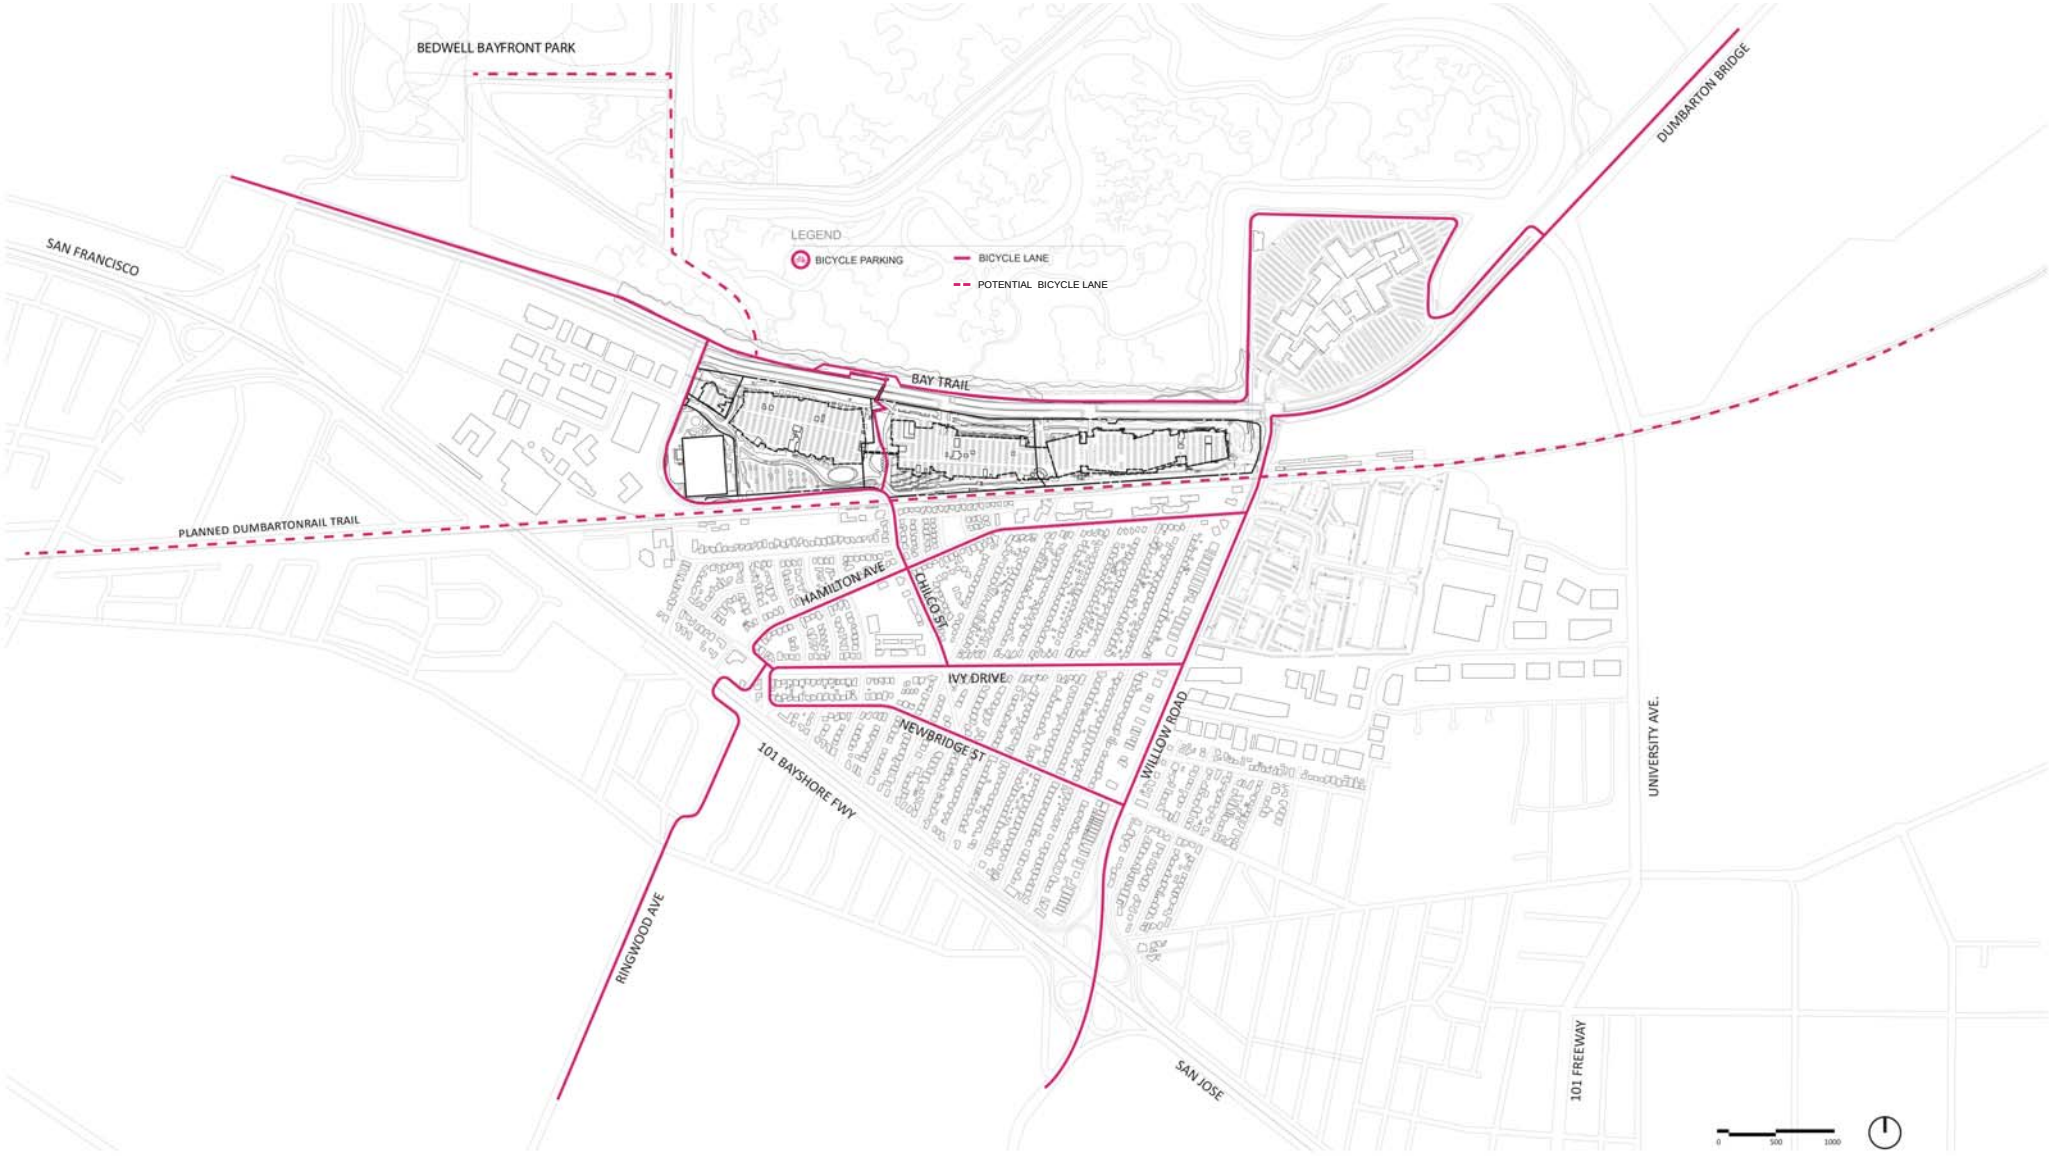

Facebook Campus Expansion

Buildings 21, 22 & Hotel Site

301-309 Constitution Drive, Menlo Park, California

Gehry Partners, LLP

REGIONAL BICYCLE ACCESS **T2-02**

NOVEMBER 11, 2015

Facebook Campus Expansion

Buildings 21, 22 & Hotel Site

301-309 Constitution Drive, Menlo Park, California

Gehry Partners, LLP

REGIONAL PEDESTRIAN ACCESS **T2-03**

NOVEMBER 11, 2015