EXISTING CONDITIONS

	DRAWING SHEET INDEX	EIR MATRIX DATA	SCALE	7/17/2015	7/28/2015	8/1/2015	8/7/2015	8/19/2015	8/31/2015
SHEET #	**SHEET TITLE**								
E1	**EXISTING CONDITIONS**								
E1-01	PROJECT SITE EXISTING BUILDINGS		1"=150'		●				
E1-02	ALTA SURVEY	**A7**	NTS		●				
E2									
E2-01	EXISTING LAND USE DIAGRAM / AREAS OF USE / CTF BUILDING LOCATION	**A11,N1**	1"=150'		●				
E2-02	EXISTING BLDG 23	**A9**	NTS		●				
E2-03	EXISTING BLDG 301	**A9**	NTS		●				
E2-04	EXISTING BLDG 302	**A9**	NTS		●				
E2-05	EXISTING BLDG 303	**A9**	NTS		●				
E2-06	EXISTING BLDG 304	**A9**	NTS		●				
E2-07	EXISTING BLDG 306	**A9**	NTS		●				
E2-08	EXISTING BLDG 305 A	**A9**	NTS		●				
E2-09	EXISTING BLDG 305 B	**A9**	NTS		●				
E2-10	EXISTING BLDG 305 C	**A9**	NTS		●				
E2-11	EXISTING BLDG 307	**A9**	NTS		●				
E2-12	EXISTING BLDG 308	**A9**	NTS		●				
E2-13	EXISTING BLDG 309	**A9**	NTS		●				
E3									
E3-01	MATRIX: EXISTING BLDGS. DATE OF CONSTRUCTION / COVERAGE OF THE PROJECT SITE	**A1,A2**	NTS		●				
E10									
E10-01/81	GEOTECHNICAL REPORT - BUILDING 23	**D1**	NTS		●				

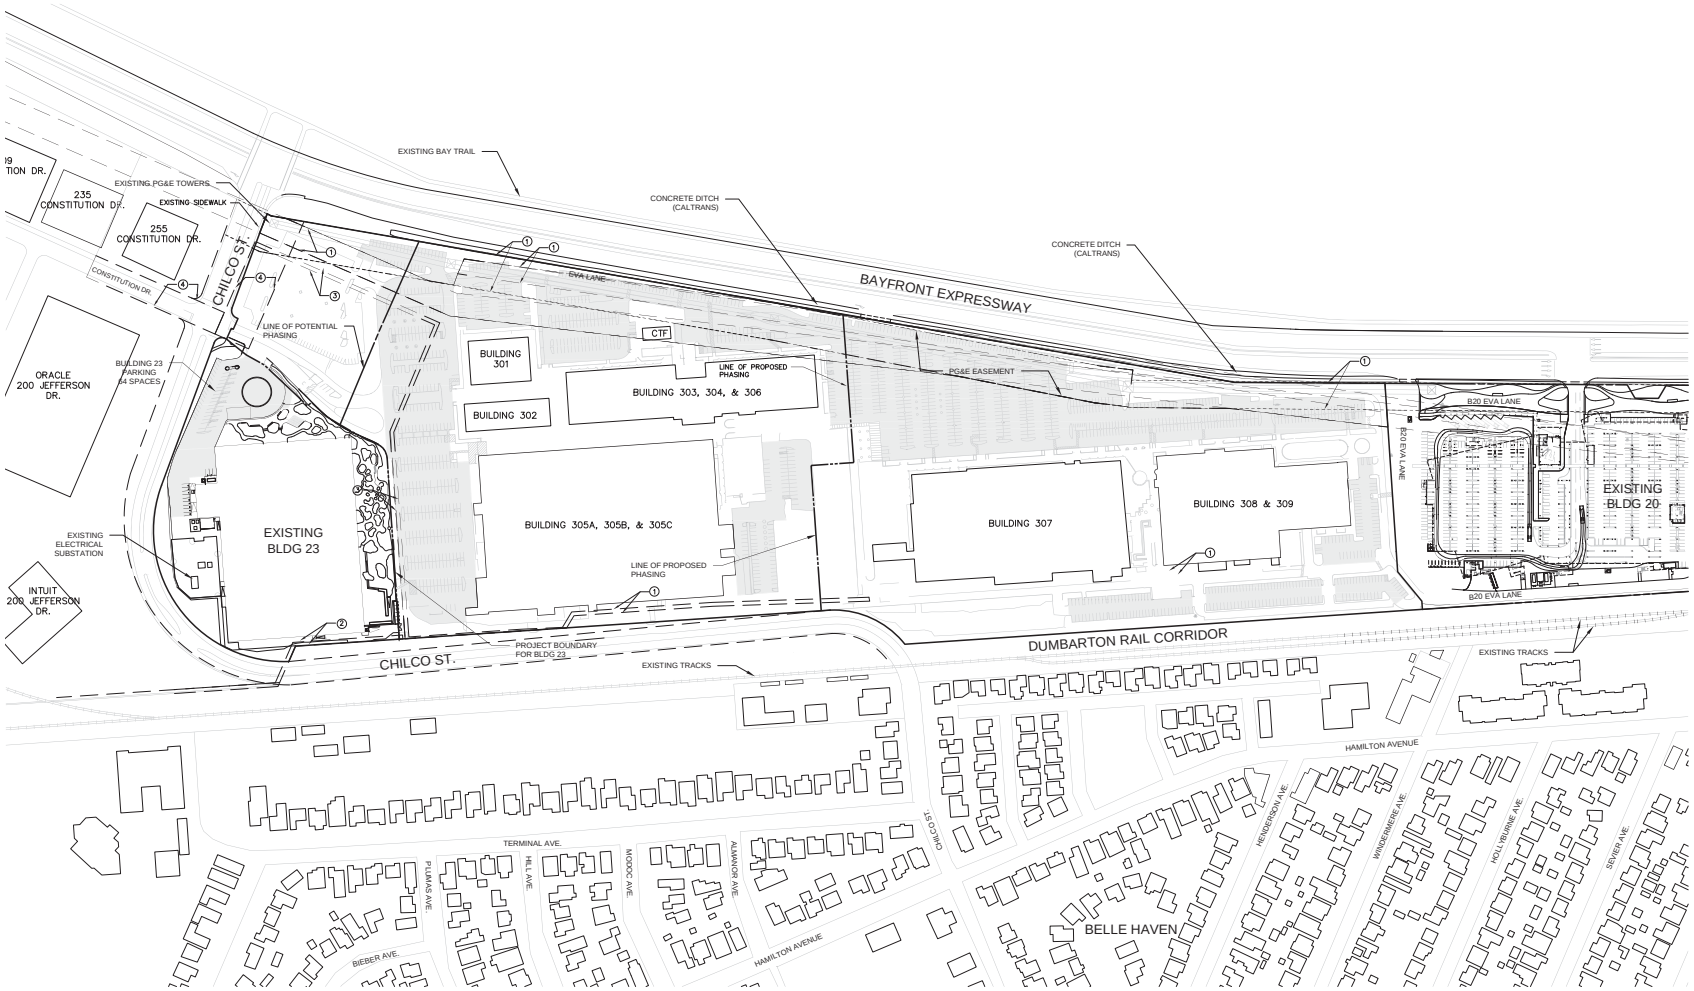

ASSESSOR'S PARCEL NUMBER 055-260-250

FOR REFERENCE ONLY - HAS BEEN SUBMITTED PREVIOUSLY

Facebook Campus Expansion

Buildings 21, 22 & Hotel Site

301-309 Constitution Drive, Menlo Park, California

Gehry Partners, LLP

PROJECT SITE EXISTING BUILDINGS | **E1-01**

SCALE : 1"= 150'

11X17 SCALE IS 1"=300'

JULY 28, 2015

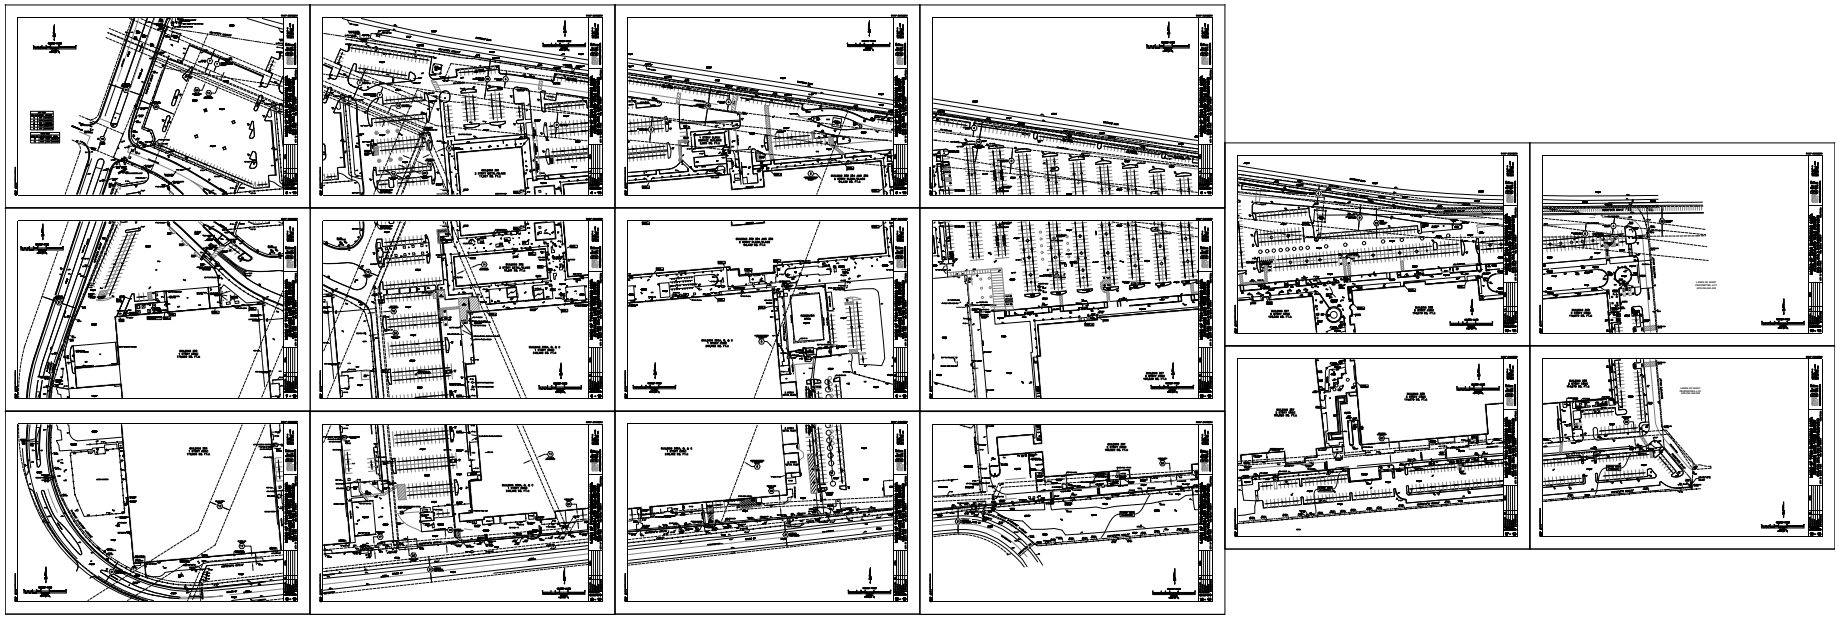

FOR REFERENCE ONLY - HAS BEEN SUBMITTED PREVIOUSLY

Facebook Campus Expansion

Buildings 21, 22 & Hotel Site

301-309 Constitution Drive, Menlo Park, California

Gehry Partners, LLP

ALTA SURVEY | **E1 -02**

JULY 28, 2015

KEY:

- OFFICE
- R&D
- MANUFACTURING
- WAREHOUSE

Note: The uses shown in the plan refer to Level 1 of each respective building.

EXISTING SITE BUILDING AREAS

EXISTING BUILDING ADDRESS	TOTAL GSF FROM CAD	OFFICE	WAREHOUSE	R&D	MANUFAC TURING
300 (For reference only. Not included in Existing SF)	184,438				
BLDG 23	180,108	180,108	0	0	0
301	34,465	34,465	0	0	0
302	30,174	30,174	0	0	0
303 + 304 + 306	155,095	86,921	0	68,174	0
305A+305B+305C	289,718	82,525	0	0	207,193
307	156,414	36,226	0	0	120,188
308	120,029	39,622	0	9,588	70,819
309	47,708	47,708	0	0	0
CTF	2,235	0	0	0	2,235
TOTAL EXISTING GSF	1,015,946	498,127		86,121	431,698
EXISTING BUILDING COVERAGE					
PRECENTAGE OF BUILDING COVERAGE					

FOR REFERENCE ONLY - HAS BEEN SUBMITTED PREVIOUSLY

Facebook Campus Expansion

Buildings 21, 22 & Hotel Site

301-309 Constitution Drive, Menlo Park, California

Gehry Partners, LLP

EXISTING LAND USE DIAGRAM / AREAS OF USE / CTF BUILDING LOCATION | **E2-01**

SCALE : 1"= 150'

11X17 SCALE IS 1"=300'

JULY 28, 2015

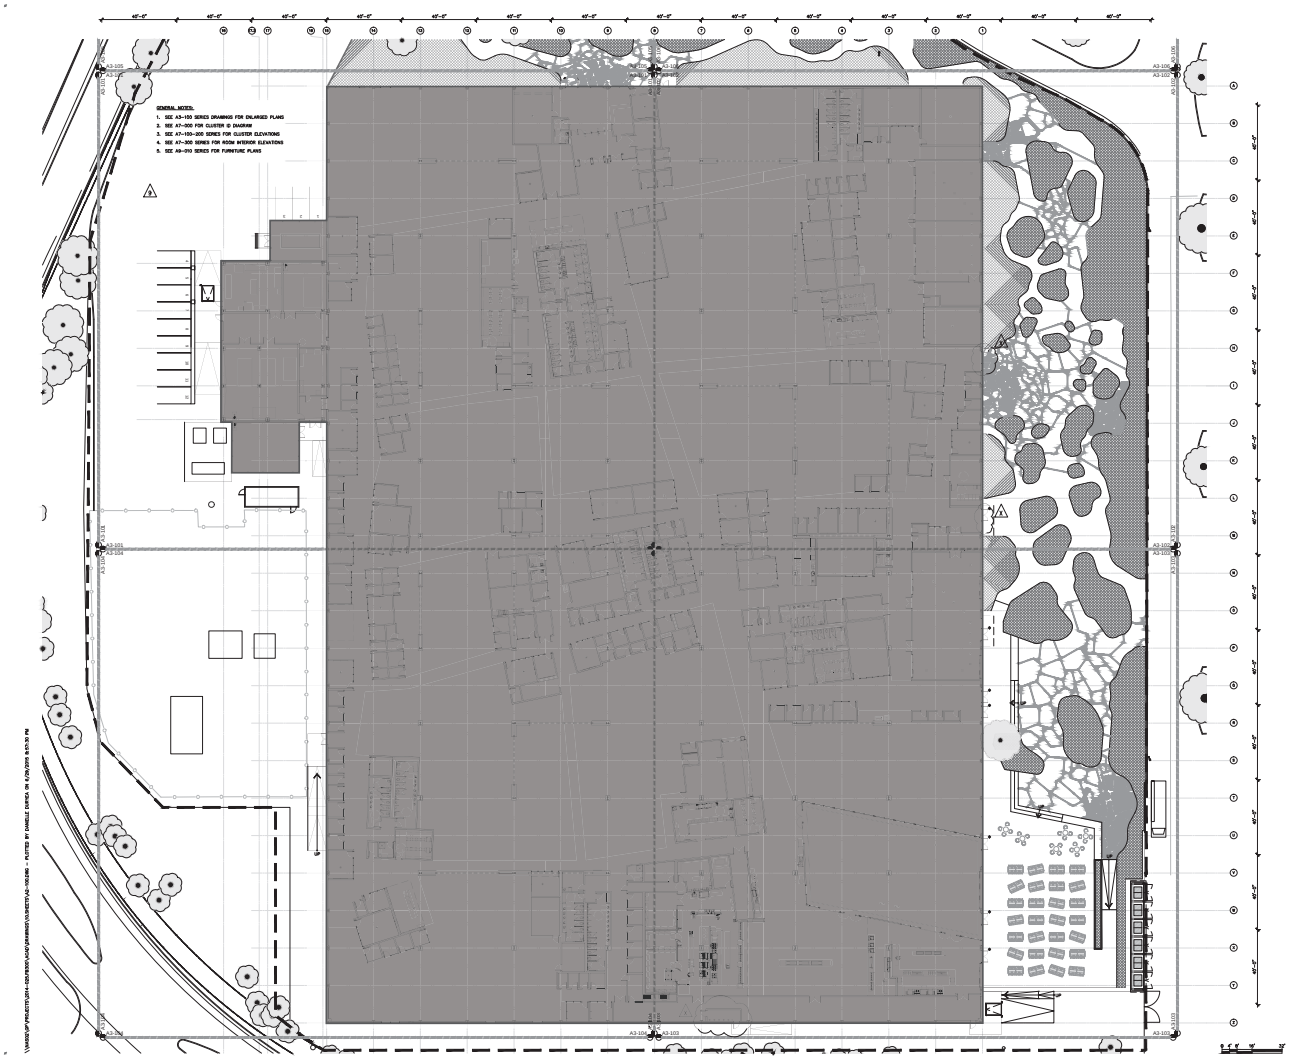

KEY:

- OFFICE
- R&D
- MANUFACTURING
- WAREHOUSE

LEVEL 1

FOR REFERENCE ONLY - HAS BEEN SUBMITTED PREVIOUSLY

Facebook Campus Expansion

Buildings 21, 22 & Hotel Site

301-309 Constitution Drive, Menlo Park, California

Gehry Partners, LLP

EXISTING BLDG 23 | **E2-02**

SCALE : NTS

11X17 SCALE IS NTS

JULY 28, 2015

KEY:

- OFFICE
- R&D
- MANUFACTURING
- WAREHOUSE

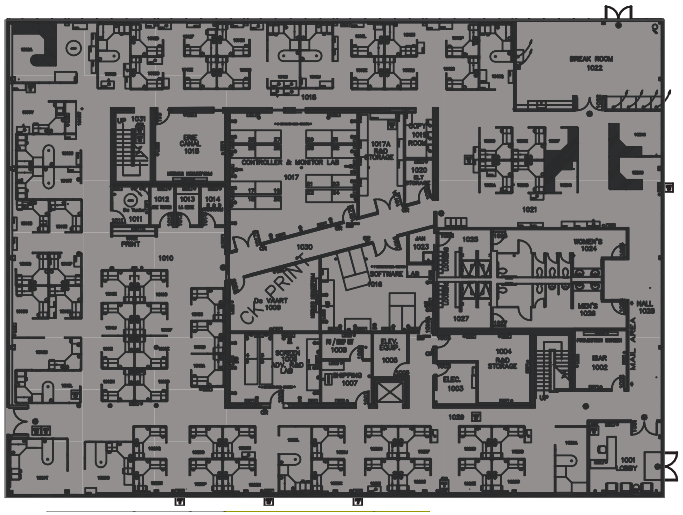

LEVEL 1

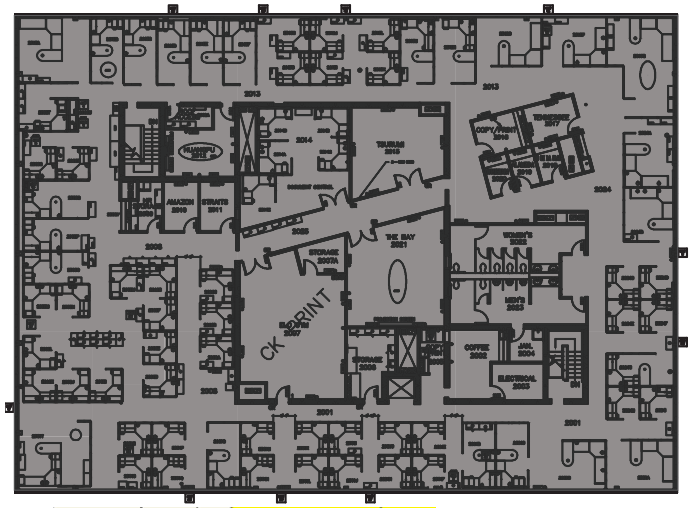

LEVEL 2

FOR REFERENCE ONLY - HAS BEEN SUBMITTED PREVIOUSLY

Facebook Campus Expansion

Buildings 21, 22 & Hotel Site

301-309 Constitution Drive, Menlo Park, California

Gehry Partners, LLP

EXISTING BLDG 301 | **E2-03**

SCALE : NTS

11X17 SCALE IS NTS

JULY 28, 2015

KEY:

- OFFICE
- R&D
- MANUFACTURING
- WAREHOUSE

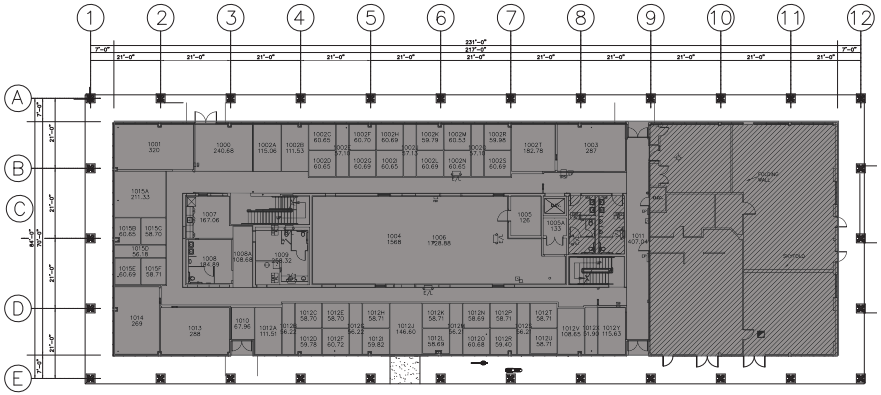

LEVEL 1

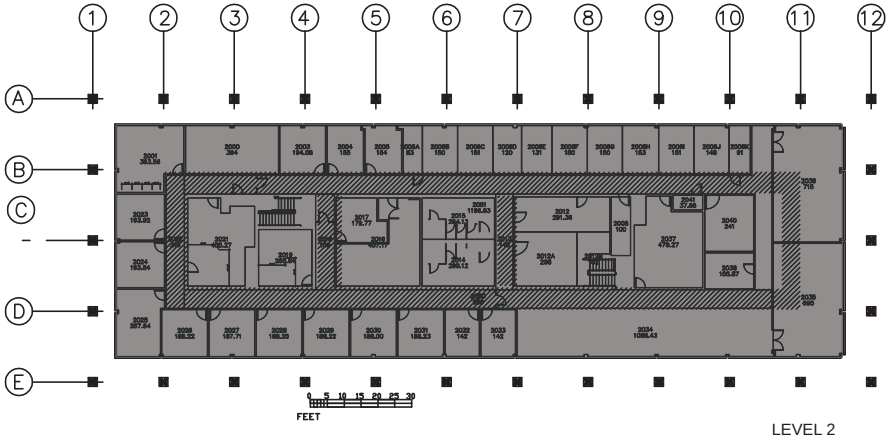

LEVEL 2

FOR REFERENCE ONLY - HAS BEEN SUBMITTED PREVIOUSLY

Facebook Campus Expansion

Buildings 21, 22 & Hotel Site

301-309 Constitution Drive, Menlo Park, California

Gehry Partners, LLP

EXISTING BLDG 302 | **E2-04**

SCALE : NTS

11X17 SCALE IS NTS

JULY 28, 2015

KEY:

- OFFICE
- R&D
- MANUFACTURING
- WAREHOUSE

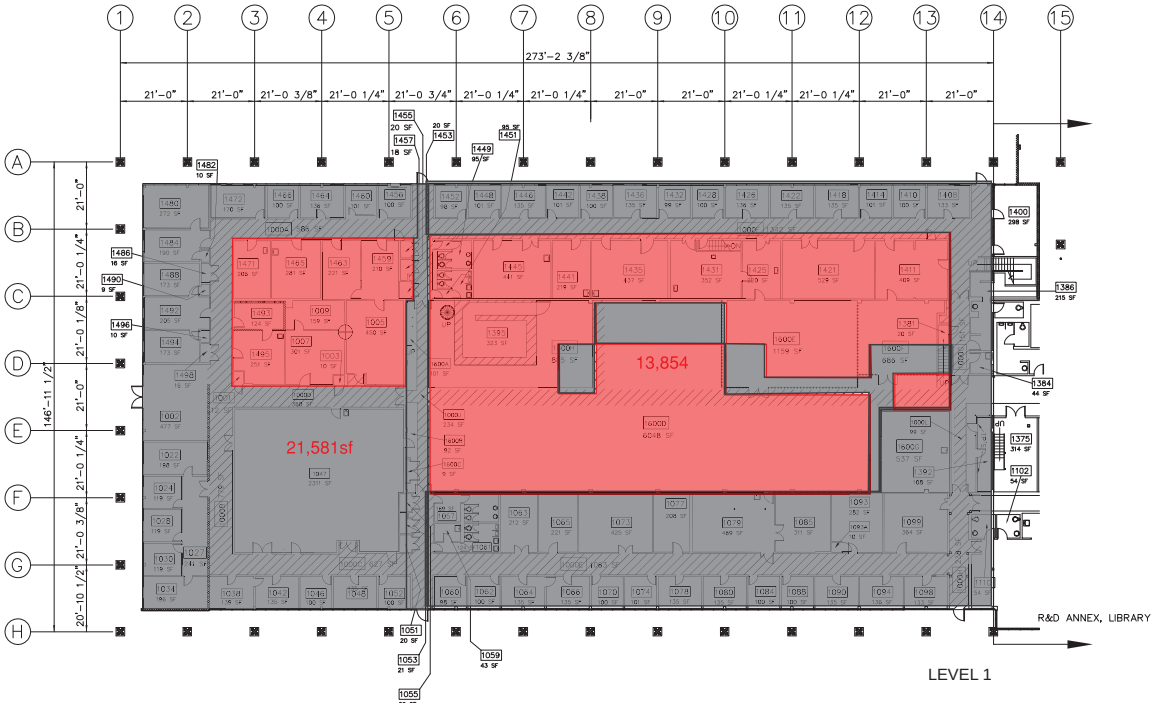

LEVEL 1

FOR REFERENCE ONLY - HAS BEEN SUBMITTED PREVIOUSLY

Facebook Campus Expansion

Buildings 21, 22 & Hotel Site

301-309 Constitution Drive, Menlo Park, California

Gehry Partners, LLP

EXISTING BLDG 303 | **E2-05**

SCALE : NTS

11X17 SCALE IS NTS

JULY 28, 2015

KEY:

- OFFICE
- R&D
- MANUFACTURING
- WAREHOUSE

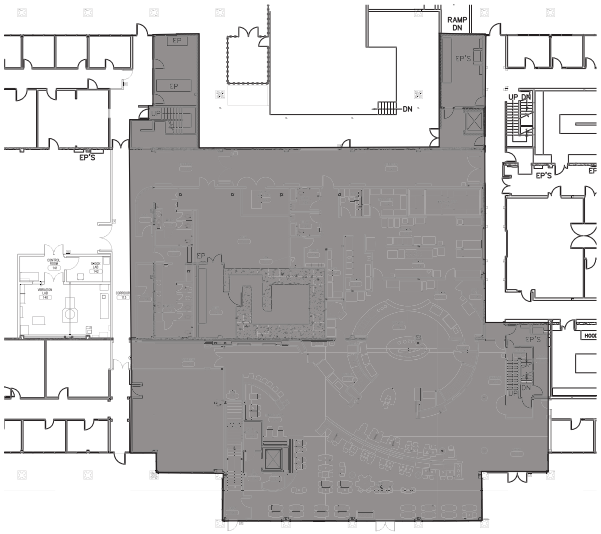

LEVEL 1

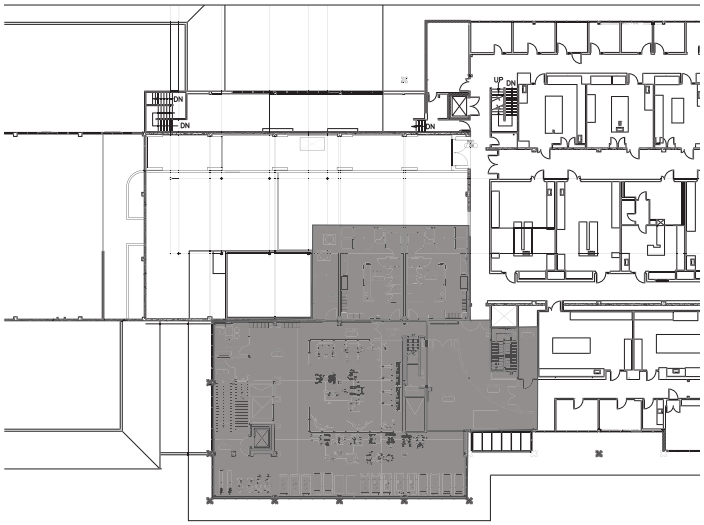

LEVEL 2

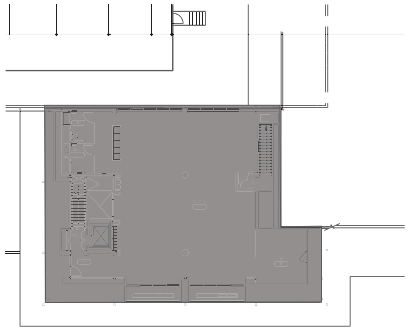

LEVEL 3

FOR REFERENCE ONLY - HAS BEEN SUBMITTED PREVIOUSLY

Facebook Campus Expansion

Buildings 21, 22 & Hotel Site

301-309 Constitution Drive, Menlo Park, California

Gehry Partners, LLP

EXISTING BLDG 304 | **E2-06**

SCALE : NTS

11X17 SCALE IS NTS

JULY 28, 2015

KEY:

- OFFICE
- R&D
- MANUFACTURING
- WAREHOUSE

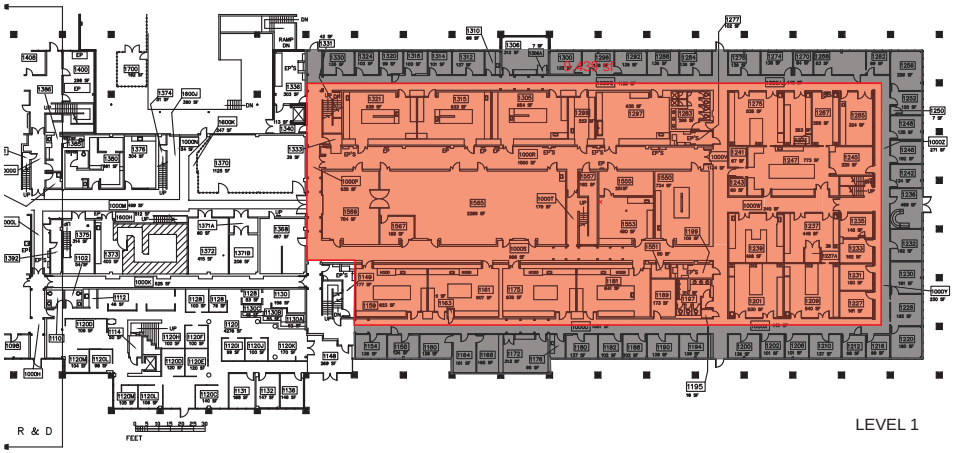

LEVEL 1

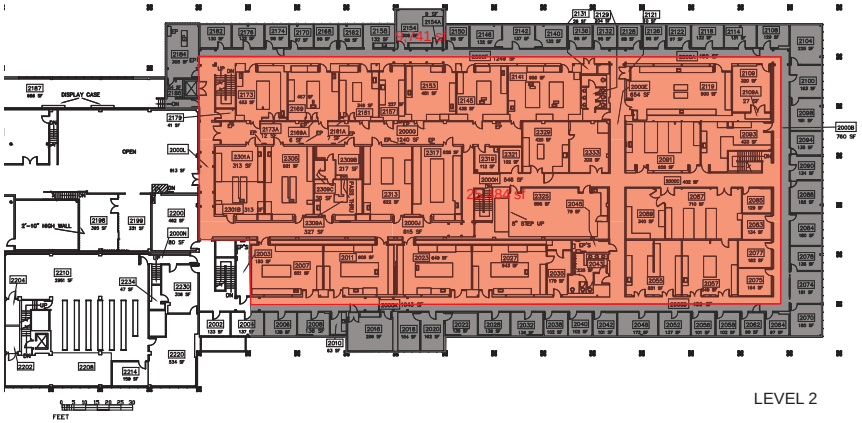

LEVEL 2

FOR REFERENCE ONLY - HAS BEEN SUBMITTED PREVIOUSLY

Facebook Campus Expansion

Buildings 21, 22 & Hotel Site

301-309 Constitution Drive, Menlo Park, California

Gehry Partners, LLP

EXISTING BLDG 306 | **E2-07**

SCALE : NTS

11X17 SCALE IS NTS

JULY 28, 2015

KEY:

- OFFICE
- R&D
- MANUFACTURING
- WAREHOUSE

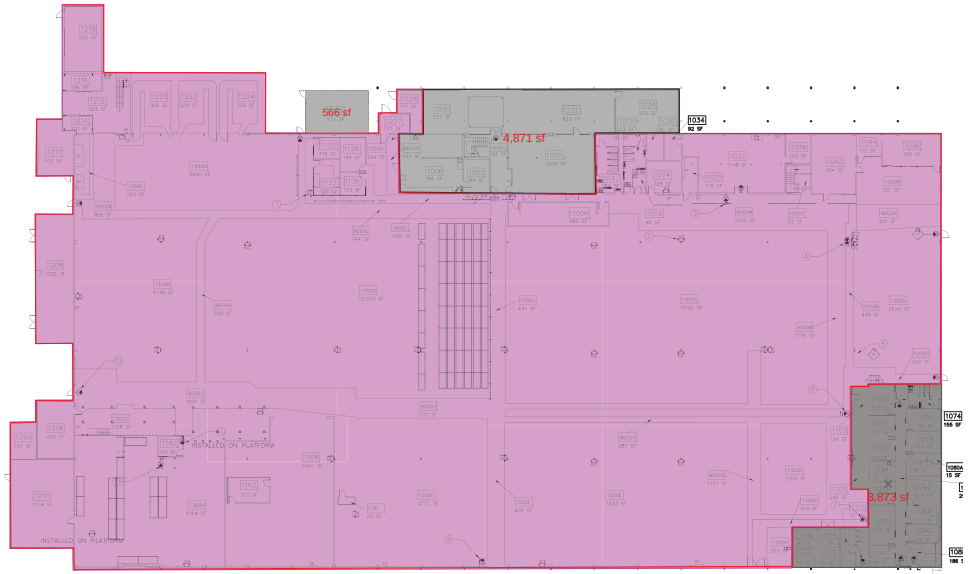

LEVEL 1

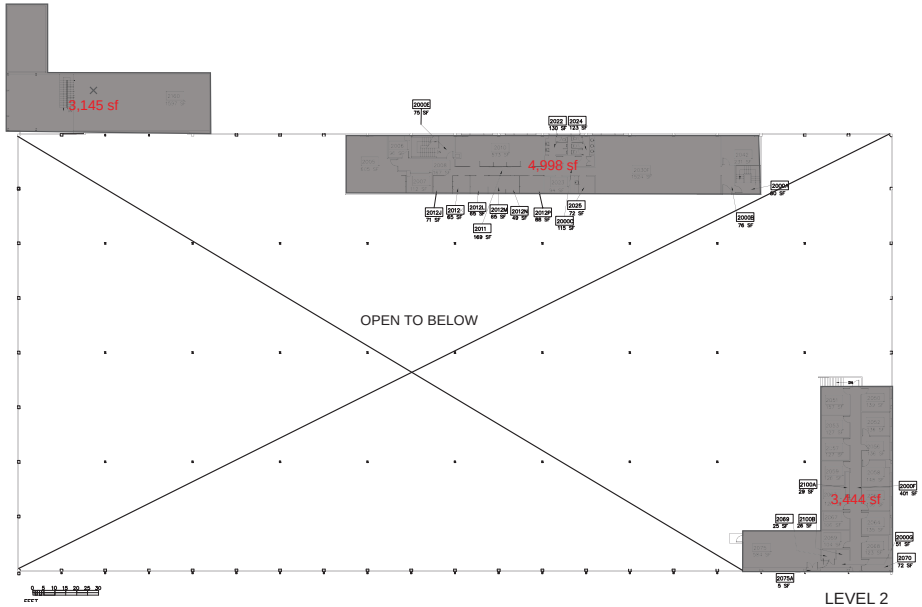

LEVEL 2

FOR REFERENCE ONLY - HAS BEEN SUBMITTED PREVIOUSLY

Facebook Campus Expansion

Buildings 21, 22 & Hotel Site

301-309 Constitution Drive, Menlo Park, California

Gehry Partners, LLP

EXISTING BLDG 305 A | **E2-08**

SCALE : NTS

11X17 SCALE IS NTS

JULY 28, 2015

KEY:

- OFFICE
- R&D
- MANUFACTURING
- WAREHOUSE

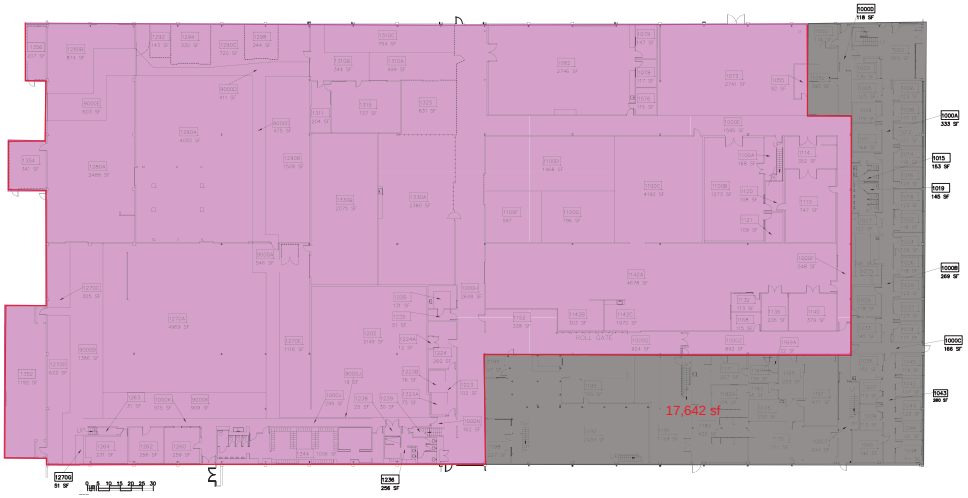

LEVEL 1

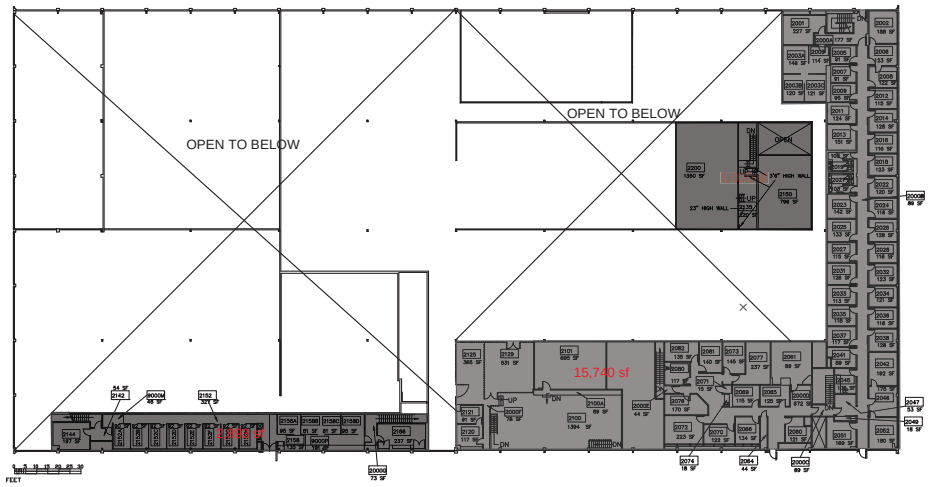

LEVEL 2

FOR REFERENCE ONLY - HAS BEEN SUBMITTED PREVIOUSLY

Facebook Campus Expansion

Buildings 21, 22 & Hotel Site

301-309 Constitution Drive, Menlo Park, California

Gehry Partners, LLP

EXISTING BLDG 305 B | **E2-09**

SCALE : NTS

11X17 SCALE IS NTS

JULY 28, 2015

KEY:

- OFFICE
- R&D
- MANUFACTURING
- WAREHOUSE

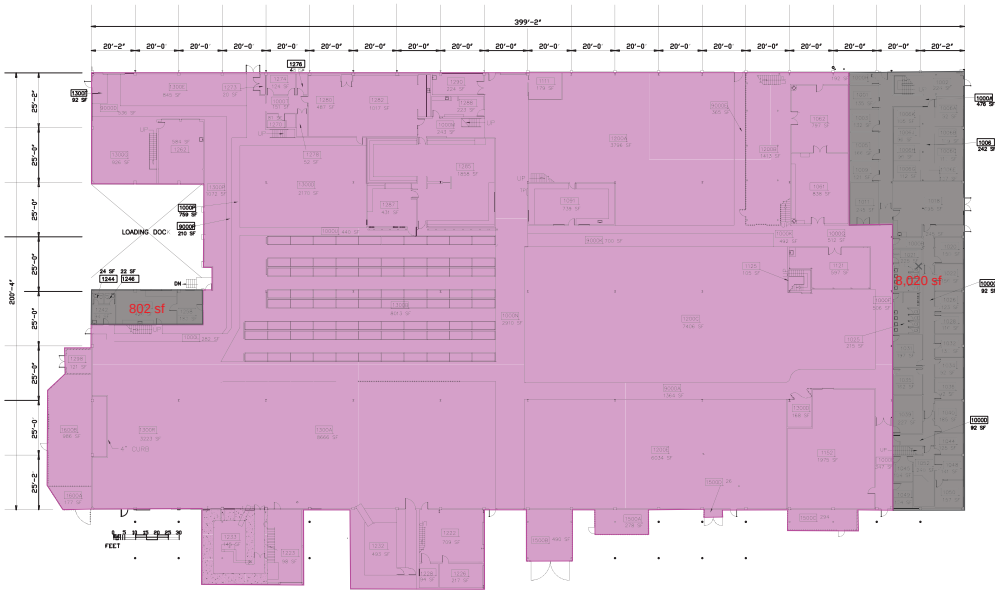

LEVEL 1

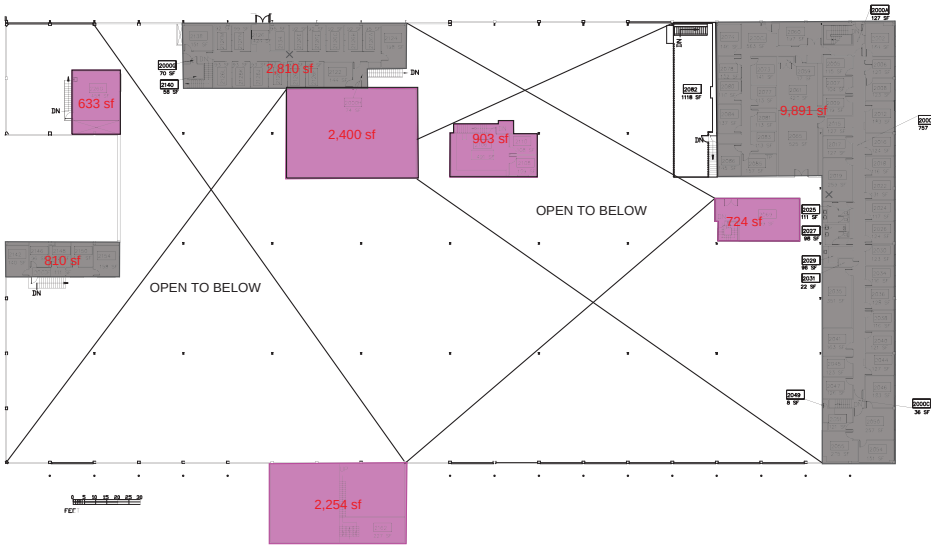

LEVEL 2

FOR REFERENCE ONLY - HAS BEEN SUBMITTED PREVIOUSLY

Facebook Campus Expansion

Buildings 21, 22 & Hotel Site

301-309 Constitution Drive, Menlo Park, California

Gehry Partners, LLP

EXISTING BLDG 305 C | **E2-10**

SCALE : NTS

11X17 SCALE IS NTS

JULY 28, 2015

KEY:

- OFFICE
- R&D
- MANUFACTURING
- WAREHOUSE

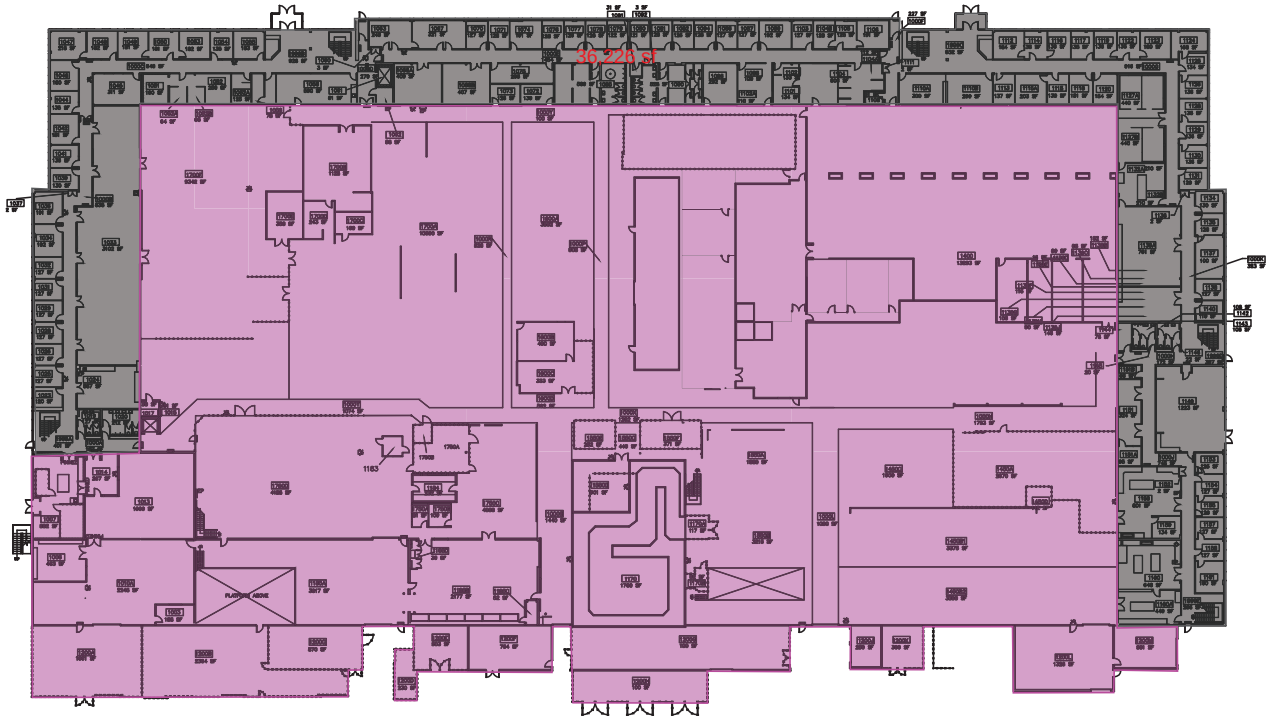

LEVEL 1

FOR REFERENCE ONLY - HAS BEEN SUBMITTED PREVIOUSLY

Facebook Campus Expansion

Buildings 21, 22 & Hotel Site

301-309 Constitution Drive, Menlo Park, California

Gehry Partners, LLP

EXISTING BLDG 307 | **E2-11**

SCALE : NTS

11X17 SCALE IS NTS

JULY 28, 2015

KEY:

- OFFICE
- R&D
- MANUFACTURING
- WAREHOUSE

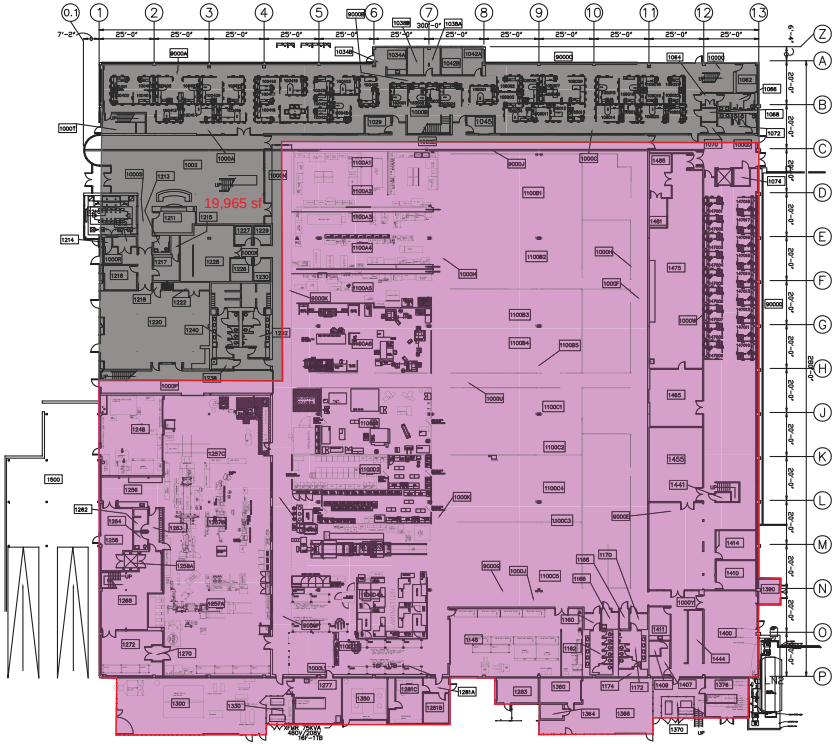

LEVEL 1

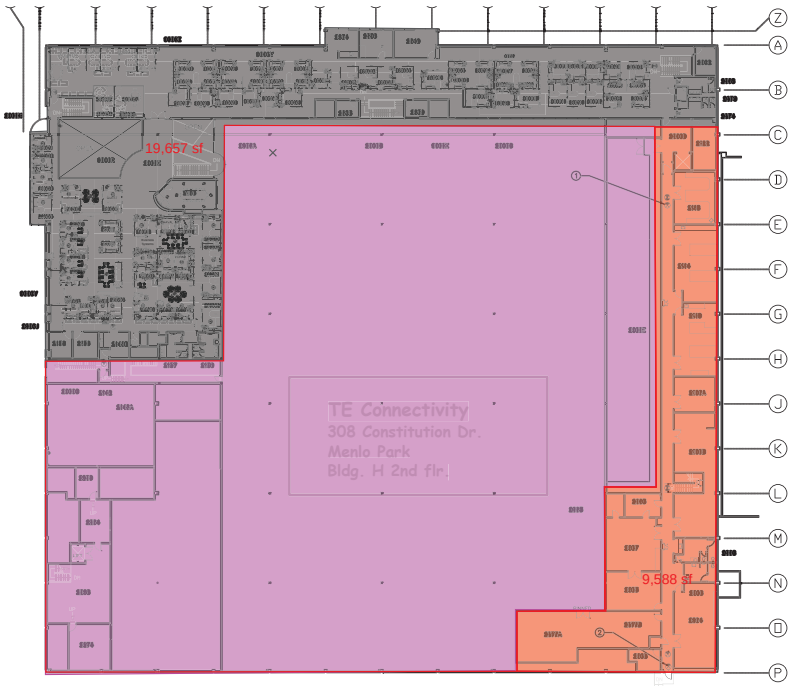

LEVEL 2

FOR REFERENCE ONLY - HAS BEEN SUBMITTED PREVIOUSLY

Facebook Campus Expansion

Buildings 21, 22 & Hotel Site

301-309 Constitution Drive, Menlo Park, California

Gehry Partners, LLP

EXISTING BLDG 308 | **E2-12**

SCALE : NTS

11X17 SCALE IS NTS

JULY 28, 2015

KEY:

- OFFICE
- R&D
- MANUFACTURING
- WAREHOUSE

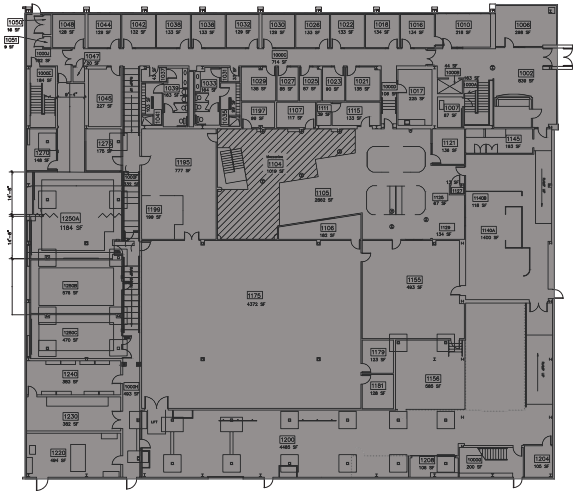

LEVEL 1

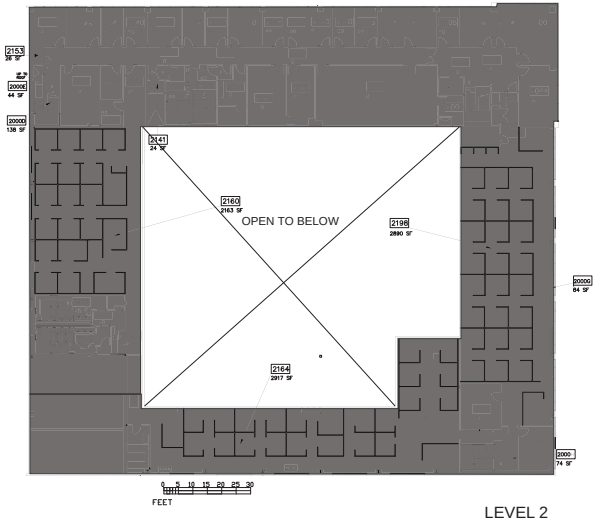

LEVEL 2

FOR REFERENCE ONLY - HAS BEEN SUBMITTED PREVIOUSLY

Facebook Campus Expansion

Buildings 21, 22 & Hotel Site

301-309 Constitution Drive, Menlo Park, California

Gehry Partners, LLP

EXISTING BLDG 309 | **E2-13**

SCALE : NTS

11X17 SCALE IS NTS

JULY 28, 2015

EXISTING AREAS

TOTAL SITE ACRES	58.31	ACRES
TOTAL SITE SF	2,539,928	SF

EXISTING SITE BUILDING AREAS — **Building GSF from CAD/PDF Files (2015-03-27 CHECK)** — **D** — Comments

EXISTING BUILDING ADDRESS	YEAR BUILT	# OF LEVELS	LEVEL 1 GSF	LEVEL 2 GSF	LEVEL 3 GSF	SUB TOTAL GSF	TOTAL GSF FROM CAD	
300	1965-1968		180,108	4,330			**184,438**	Reflects current condition, not upgrades planned for 2016 completion.
301	1967	2	17,217	17,248			**34,465**	
302	1967	2	15,123	15,051			**30,174**	
303	1966	1	35,520			35,520		
304	late 2000	1 + 2 Partial + 3 Partial	13,805	6,806	3,564	24,175		Infil between 303 and 306
306	1968	1 + 2 Partial	49,191	46,209		95,400		
303 + 304 + 306			98,516	53,015	3,564		**155,095**	
305A		1 + 2 Partial	84,659	10,409		95,068		
305B		1 + 2 Partial	81,092	20,228		101,320		
305C		1 + 2 Partial	77,901	15,429		93,330		
305A+305B+305C	1965, additon 1967		243,652	46,066			**289,718**	
307	1965-1968	1	156,414				**156,414**	
308	1970	2	86,941	33,088			**120,029**	
309	1965-1968	1 + 2 Partial	29,485	18,223			**47,708**	
CTF	unknown	1	2,235				**2,235**	
TOTAL EXISTING GSF							**1,020,276**	
EXISTING BUILDING COVERAGE			1,171,859					
PRECENTAGE OF BUILDING COVERAGE			46%					Building coverage / Total Site SF

FOR REFERENCE ONLY - HAS BEEN SUBMITTED PREVIOUSLY

Facebook Campus Expansion

Buildings 21, 22 & Hotel Site

301-309 Constitution Drive, Menlo Park, California

Gehry Partners, LLP

MATRIX: EXISTING BUILDINGS DATE OF CONSTRUCTION / EXISTING BUILDING COVERAGE OF THE PROJECT SITE

E3-01

JULY 28, 2015