SECURITY TYPE

- SECURE ZONE
- CONTROLLED ACCESS ZONE
- OPEN ZONE
- PUBLIC PARKING ZONE
- SECURE PRIMARY BUILDING ENTRANCE
- SECURE SECONDARY BUILDING ENTRANCE
- TURNSTILE PRIMARY ENTRANCE (SEE CONCEPT IMAGE AT BOTTOM RIGHT)
- SECURE CHECKPOINT
- RESTRICTED CHECKPOINT
- LOADING DOCK
- SECURED PERIMETER (SEE FENCE CONCEPT IMAGE AT BOTTOM LEFT)

USE

- AMENITY
- EXISTING
- FLEXIBLE
- SERVICE

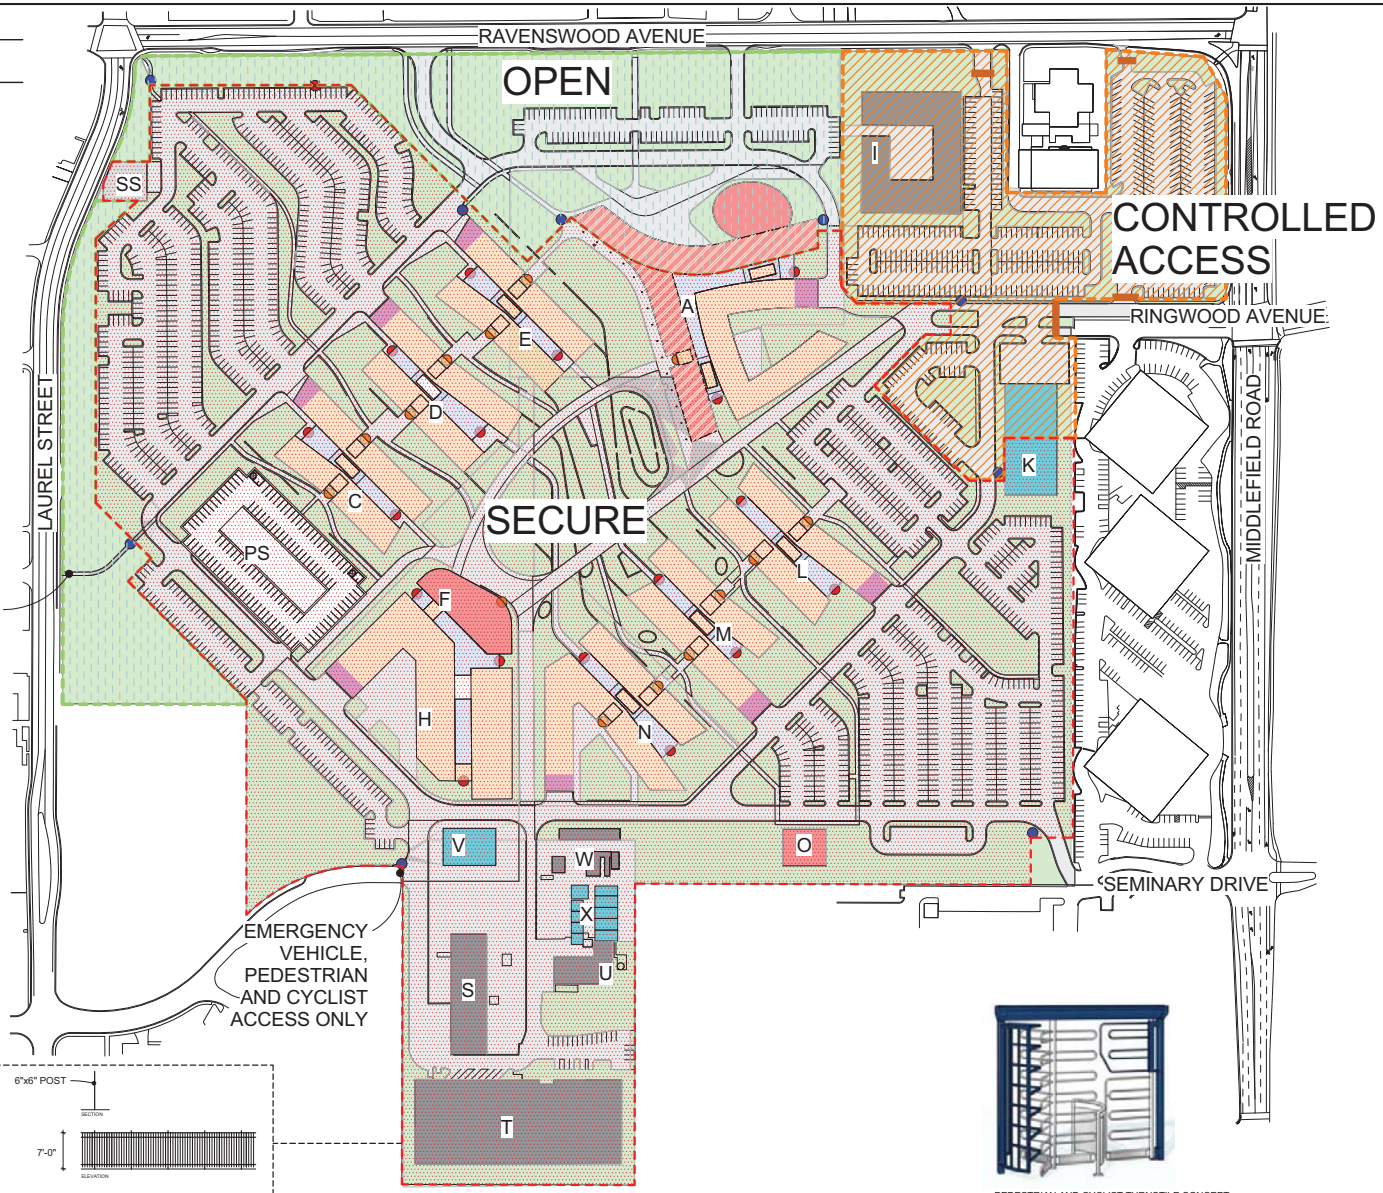

7'-0" ORNAMENTAL SECURITY FENCE CONCEPT
(NOT TO SCALE)

PEDESTRIAN AND CYCLIST TURNSTILE CONCEPT
AT SECURED PERIMETER ACCESS POINTS
(NOT TO SCALE)

SRI International

Project
SRI International Campus Modernization Project

Location
333 Ravenswood Ave.,
Menlo Park, CA 94025

Prepared for
SRI International

Contract No: 11.04012.02

HOK
One Bush St, Suite 200
San Francisco, CA 94104 USA
t +1 415 243 0555 f +1 415 882 7763

All reproduction & intellectual property rights reserved © 2012

In Association with

FEHR & PEERS
Transportation Consultants
100 Pringle Ave, Suite 600
Walnut Creek, CA 94596

BKF
Engineers
255 Shoreline Drive, Suite 200
Redwood City, CA 94065

exp
US Service Incorporated
451 Montgomery Street
San Francisco, CA 94104

N

100' 50' 0' 100' 200'

Professional Seals

No.	Issue Description	YYYY-MM-DD
1	DEVELOPMENT PERMIT SUBMITTAL	2012-10-22
2	DEVELOPMENT PERMIT RESUBMITTAL	2013-03-14

No.	Revision Description	YYYY-MM-DD

Drawn by Author Reviewed by Checker

Project No 11.04012.02

Sheet Title:

SECURITY PLAN PROPOSED

Original drawing is 36 x 24. Do not scale contents of this drawing.

Sheet Number

D1.10

2444 Total Parking Spaces

Includes:
95 Fleet Vehicle Spaces
43 Accessible Spaces

Of these, there are:
2098 Uncovered Spaces
346 Covered Spaces

City Standard parking space size:
8'-6" x 20'-0"

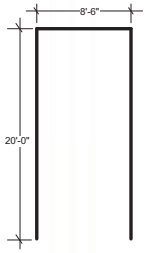

Fleet carts to be tandem parked in City Standard parking spaces.

Accessible Space Size:
9'-0" x 20'-0"
5'-0" Striped Zone

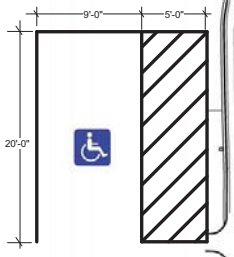

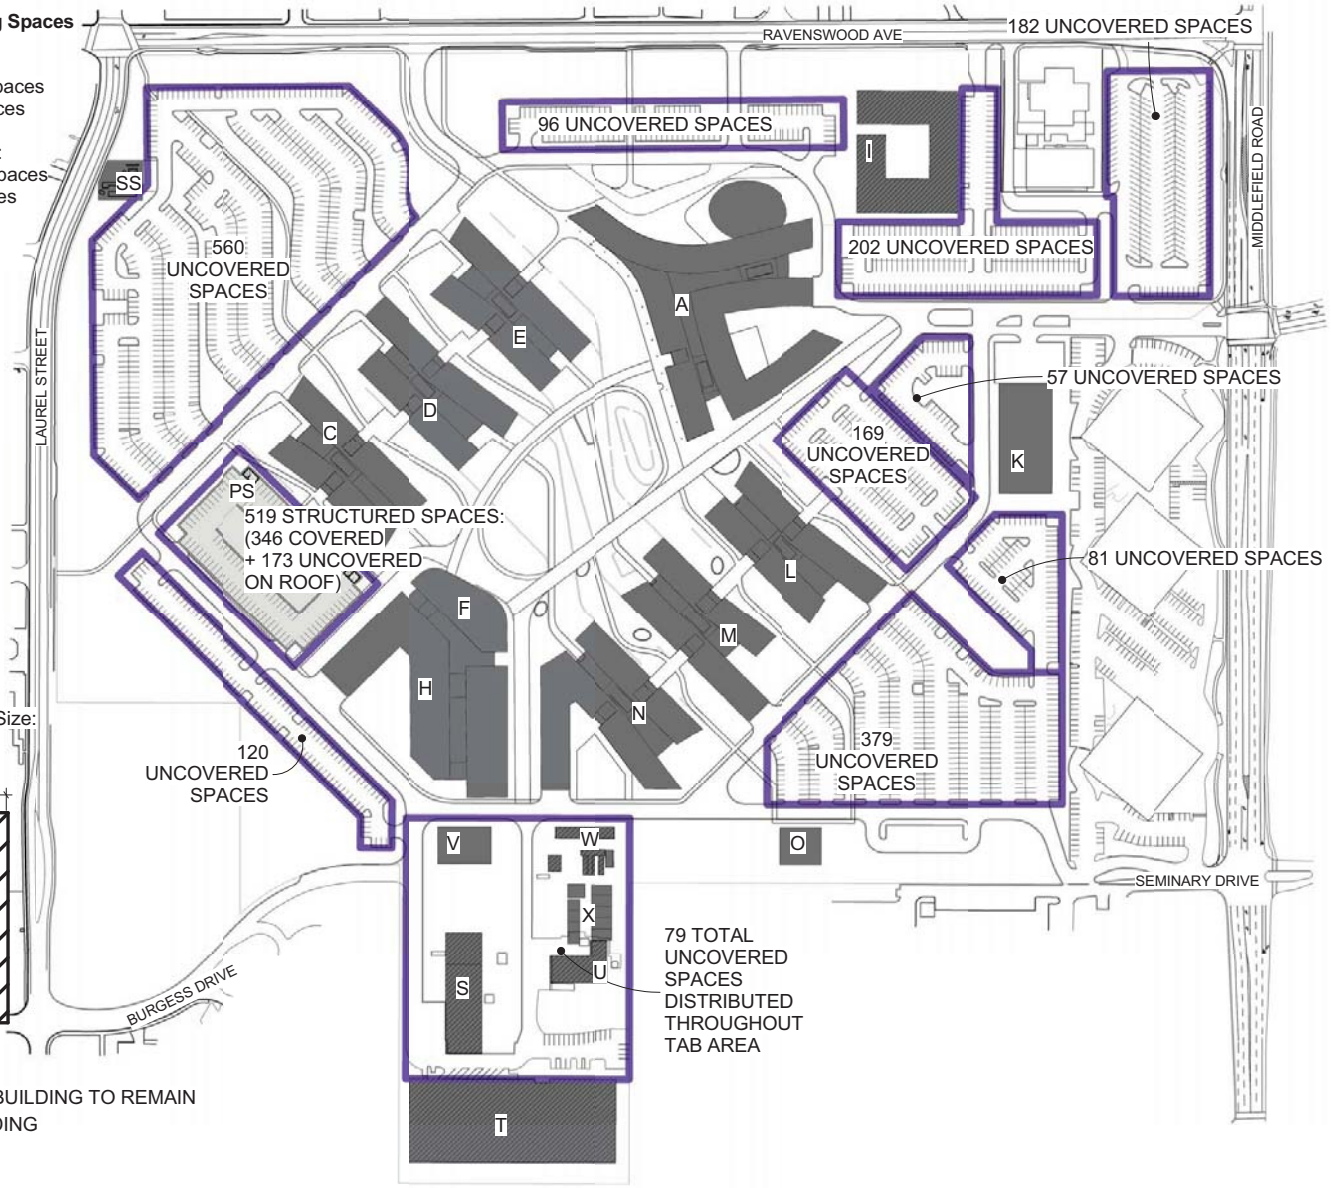

EXISTING BUILDING TO REMAIN
NEW BUILDING

SRI International

Project
SRI International Campus Modernization Project

Location
333 Ravenswood Ave.,
Menlo Park, CA 94025

Prepared for
SRI International

Contract No: 11.04012.02

HOK
One Bush St, Suite 200
San Francisco, CA 94104 USA
t +1 415 243 0555 f +1 415 882 7763

All reproduction & intellectual property rights reserved © 2012

In Association with

FEHR & PEERS
Transportation Consultants
100 Pringle Ave, Suite 600
Walnut Creek, CA 94596

BKF
Engineers
255 Shoreline Drive, Suite 200
Redwood City, CA 94065

exp
US Service Incorporated
451 Montgomery Street
San Francisco, CA 94104

N

100' 50' 0' 100' 200'

Professional Seals

No.	Issue Description	YYYY-MM-DD
1	DEVELOPMENT PERMIT SUBMITTAL	2012-10-22
2	DEVELOPMENT PERMIT RESUBMITTAL	2013-03-14

No.	Revision Description	YYYY-MM-DD

Drawn by Author Reviewed by Checker

Project No 11.04012.02

Sheet Title:
VEHICULAR PARKING PROPOSED

Original drawing is 36 x 24. Do not scale contents of this drawing.

Sheet Number
E1.10

SECTION A-A'

SECTION B-B'

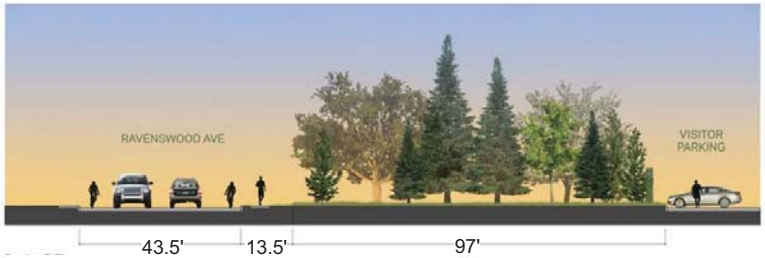

SECTION C-C'

SECTION D-D'

Project
SRI International Campus Modernization Project

Location
333 Ravenswood Ave.,
Menlo Park, CA 94025

Prepared for
SRI International

Contract No 11.04012.02

HOK
One Bush St, Suite 200
San Francisco, CA 94104 USA
t +1 415 243 0555 f +1 415 882 7763

All reproduction & intellectual property rights reserved © 2012

In Association with
FEHR & PEERS
Transportation Consultants
100 Pringle Ave, Suite 600
Walnut Creek, CA 94596

BKF
Engineers
255 Shoreline Drive, Suite 200
Redwood City, CA 94065

exp
US Services Incorporated
451 Montgomery Street
San Francisco, CA 94104

N

Professional Seals

No.	Issue Description	YYYY-MM-DD
1	DEVELOPMENT PERMIT SUBMITTAL	2012-10-22
2	DEVELOPMENT PERMIT RESUBMITTAL	2013-03-14

No.	Issue Description	YYYY-MM-DD

Drawn by Author Reviewed by Checker

Project No 11.04012.02

Sheet Title:
FRONTAGE IMPROVEMENT SECTIONS PROPOSED

Sheet Number:
F1.10

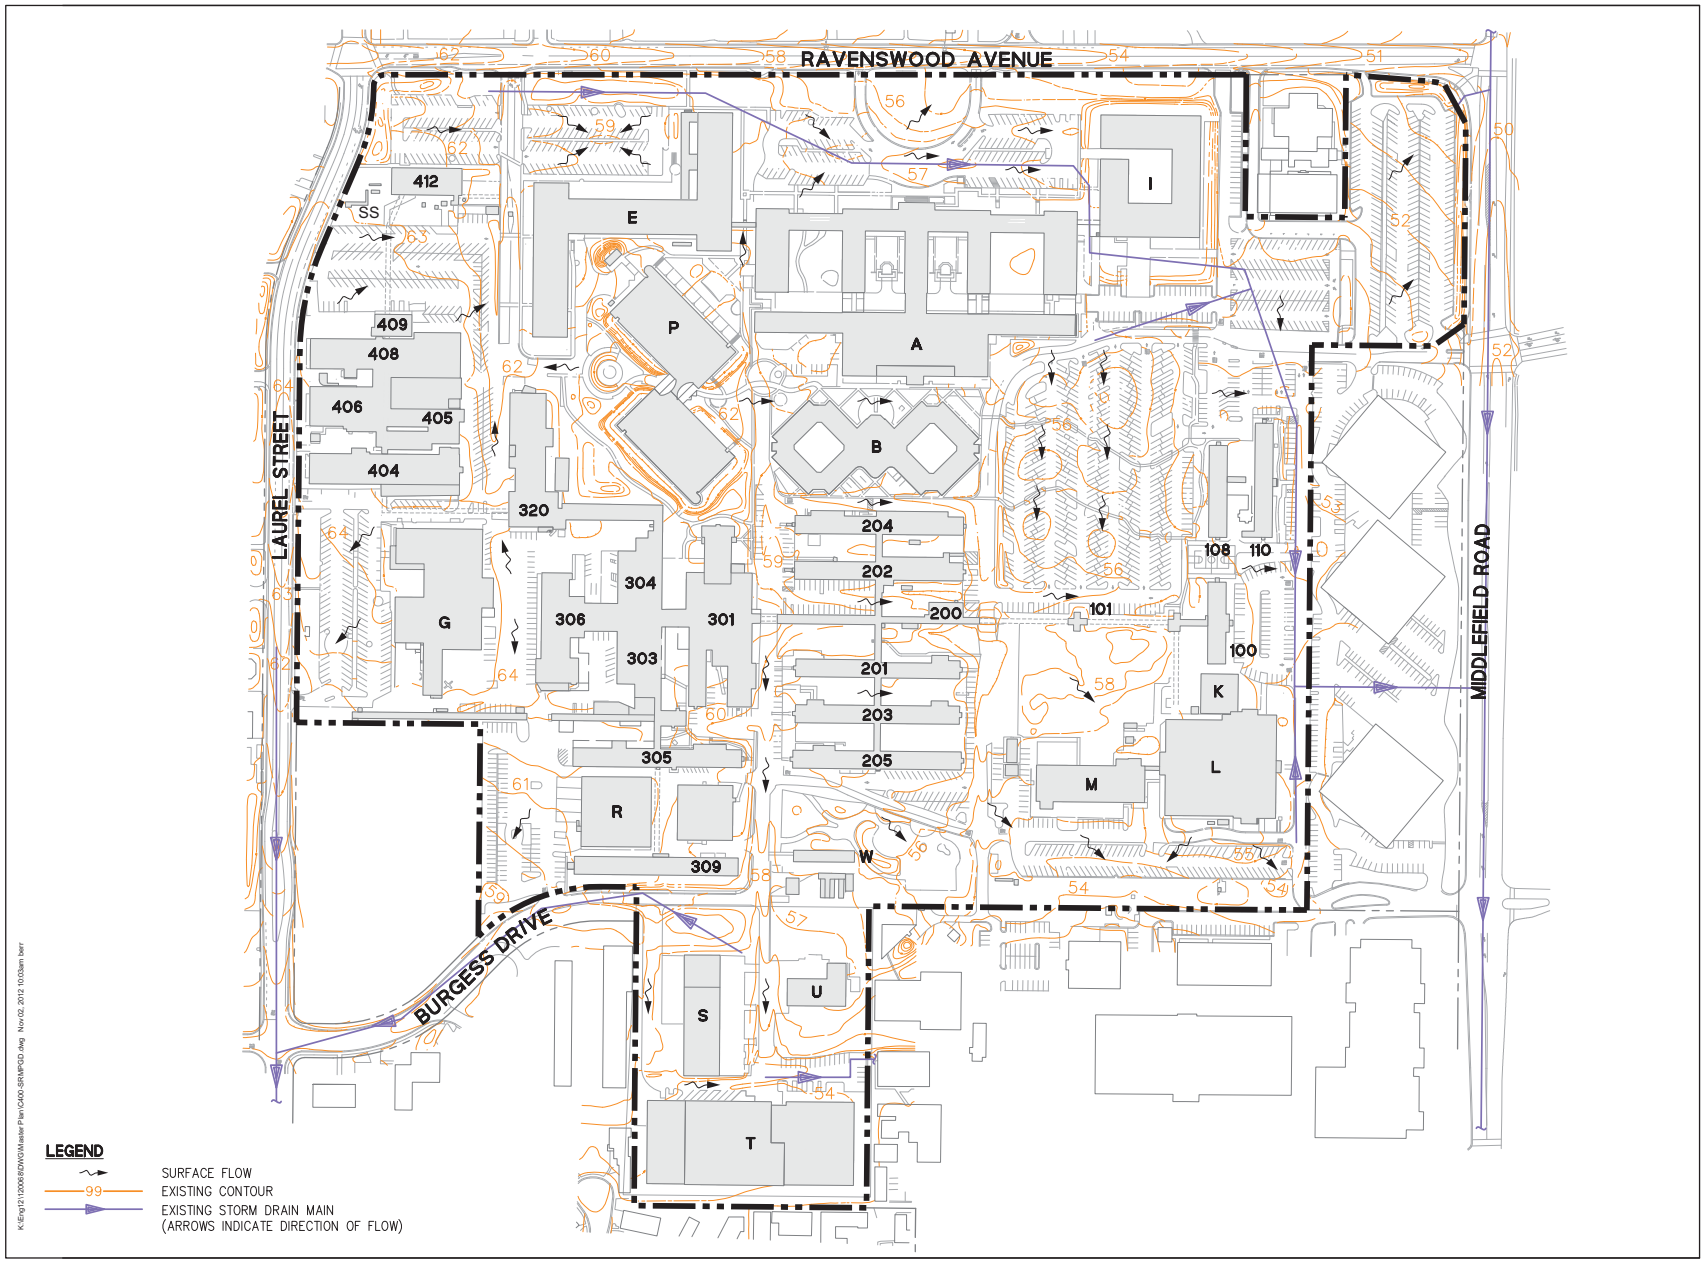

K:\Eng12\120068\DWG\Master Plan\C400-SRMPGD.dwg Nov 02, 2012 10:03am berr

Project
SRI International Campus Modernization Project

Location
333 Ravenswood Ave.
Menlo Park, CA 94025

Prepared for
SRI International

Contract No: 11.04012.02

HOK
One Bush St, Suite 200
San Francisco, CA 94104 USA
t +1 415 243 0555 f +1 415 882 7763

All reproduction & intellectual property rights reserved © 2009

In Association with

FEHR & PEERS
Transportation Consultants
100 Pringle Ave, Suite 600
Walnut Creek, CA 94596

BKF
Engineers
255 Shoreline Drive, Suite 200
Redwood City, CA 94065

exp
US Service Incorporated
451 Montgomery Street
San Francisco, CA 94104

N

100' 0' 100' 200'

Professional Seals

No.	Issue Description	YYYY-MM-DD
1	DEVELOPMENT PERMIT SUBMITTAL	2012-10-22

No.	Revision Description	YYYY-MM-DD

Drawn by RKB Reviewed by TRM

Project No 11.04012.00

Sheet Title:
GRADING AND DRAINAGE PLAN EXISTING

Sheet Number
G1.10

NOTES:

FEMA ZONE: X (PER FLOOD INSURANCE RATE MAP DATED 4/21/99, COMMUNITY PANEL NUMBER 060321 005 D)

IMPORT/EXPORT: 0 CUBIC YARDS
EARTHWORK: 179,000 CUBIC YARDS

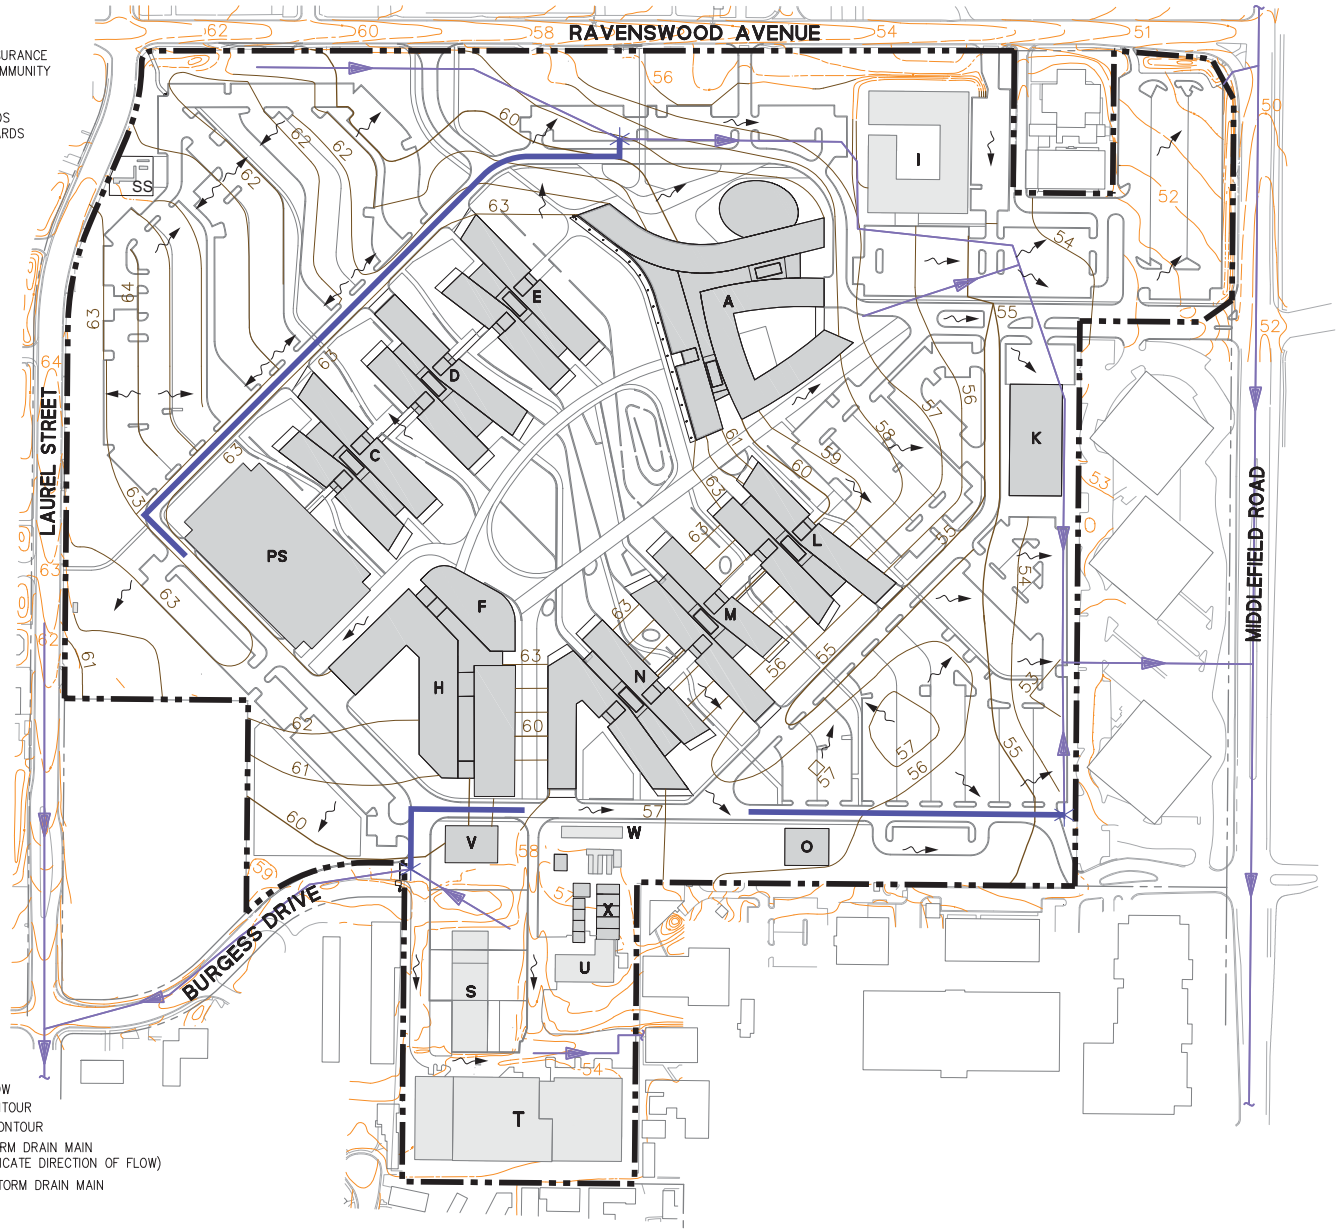

LEGEND

- SURFACE FLOW
- 99 EXISTING CONTOUR
- 99 PROPOSED CONTOUR
- EXISTING STORM DRAIN MAIN (ARROWS INDICATE DIRECTION OF FLOW)
- PROPOSED STORM DRAIN MAIN

J:\Eng\21\12006\BIDWO\Master Plan\C401-SRIMPDD.dwg Mar 13, 2013 04:27pm tsam

SRI International

Project
SRI International Campus Modernization Project

Location
333 Ravenswood Dr.,
Menlo Park, CA 94025

Prepared for
SRI International

Contract No: 11.04012.02

HOK
One Bush St, Suite 200
San Francisco, CA 94104 USA
t +1 415 243 0555 f +1 415 882 7763

All reproduction & intellectual property rights reserved © 2009

In Association with

FEHR & PEERS
Transportation Consultants
100 Pringle Ave, Suite 600
Walnut Creek, CA 94596

BKF
Engineers
255 Shoreline Drive, Suite 200
Redwood City, CA 94065

exp
US Service Incorporated
451 Montgomery Street
San Francisco, CA 94104

N

100' 0' 100' 200'

Professional Seals

No.	Issue Description	YYYY-MM-DD
1	DEVELOPMENT PERMIT SUBMITTAL	2012-10-22
2	DEVELOPMENT PERMIT RESUBMITTAL	2013-03-14

No.	Revision Description	YYYY-MM-DD

Drawn by RKB Reviewed by TRM

Project No 11.04012.00

Sheet Title:
GRADING AND DRAINAGE PLAN PROPOSED

Sheet Number
G1.11

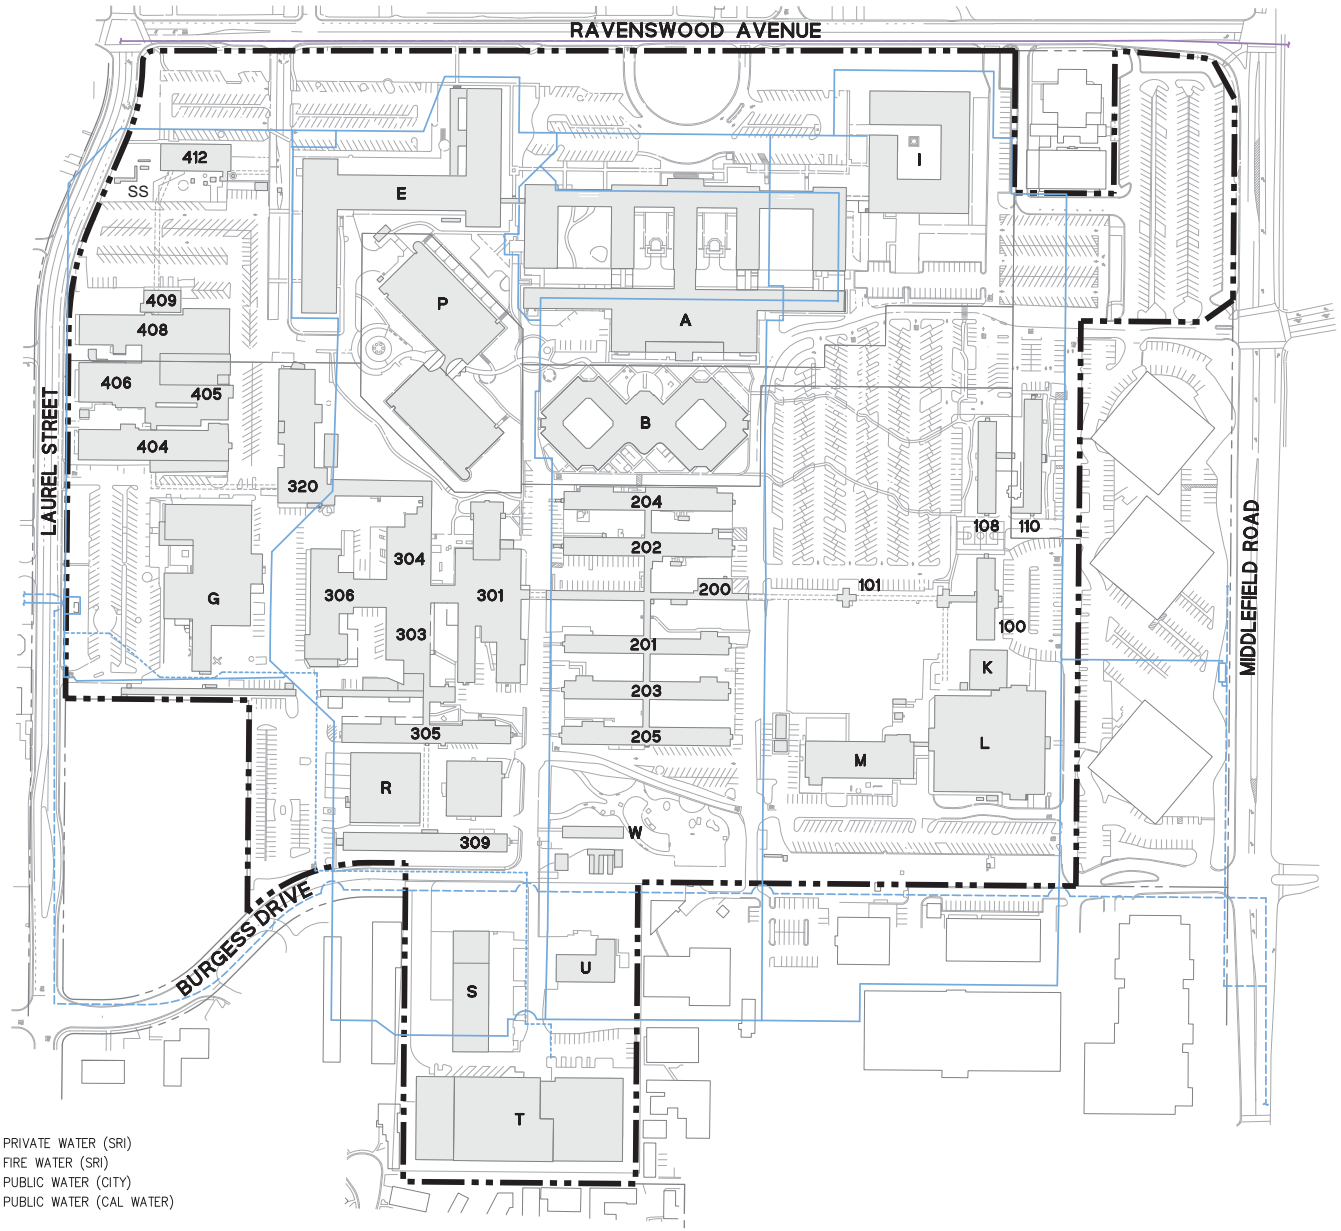

LEGEND

- EXISTING PRIVATE WATER (SRI)
- EXISTING FIRE WATER (SRI)
- EXISTING PUBLIC WATER (CITY)
- EXISTING PUBLIC WATER (CAL WATER)

K:\Eng12\12006\BIDWG\Master Plan\C200-SRIMPDW.dwg Oct 24, 2012 02:11pm bwr

SRI International

Project
SRI International Campus Modernization Project

Location
333 Ravenswood Ave.
Menlo Park, CA 94025

Prepared for
SRI International

Contract No: 11.04012.02

HOK
One Bush St, Suite 200
San Francisco, CA 94104 USA
t +1 415 243 0555 f +1 415 882 7763

All reproduction & intellectual property rights reserved © 2009

In Association with

FEHR & PEERS
Transportation Consultants
100 Pringle Ave, Suite 600
Walnut Creek, CA 94596

BKF
Engineers
255 Shoreline Drive, Suite 200
Redwood City, CA 94065

exp
US Service Incorporated
451 Montgomery Street
San Francisco, CA 94104

N

100' 0' 100' 200'

Professional Seals

No.	Issue Description	YYYY-MM-DD
1	DEVELOPMENT PERMIT SUBMITTAL	2012-10-22

No.	Revision Description	YYYY-MM-DD

Drawn by RKB Reviewed by TRM

Project No 11.04012.00

Sheet Title:
WATER EXISTING

Sheet Number
H1.10

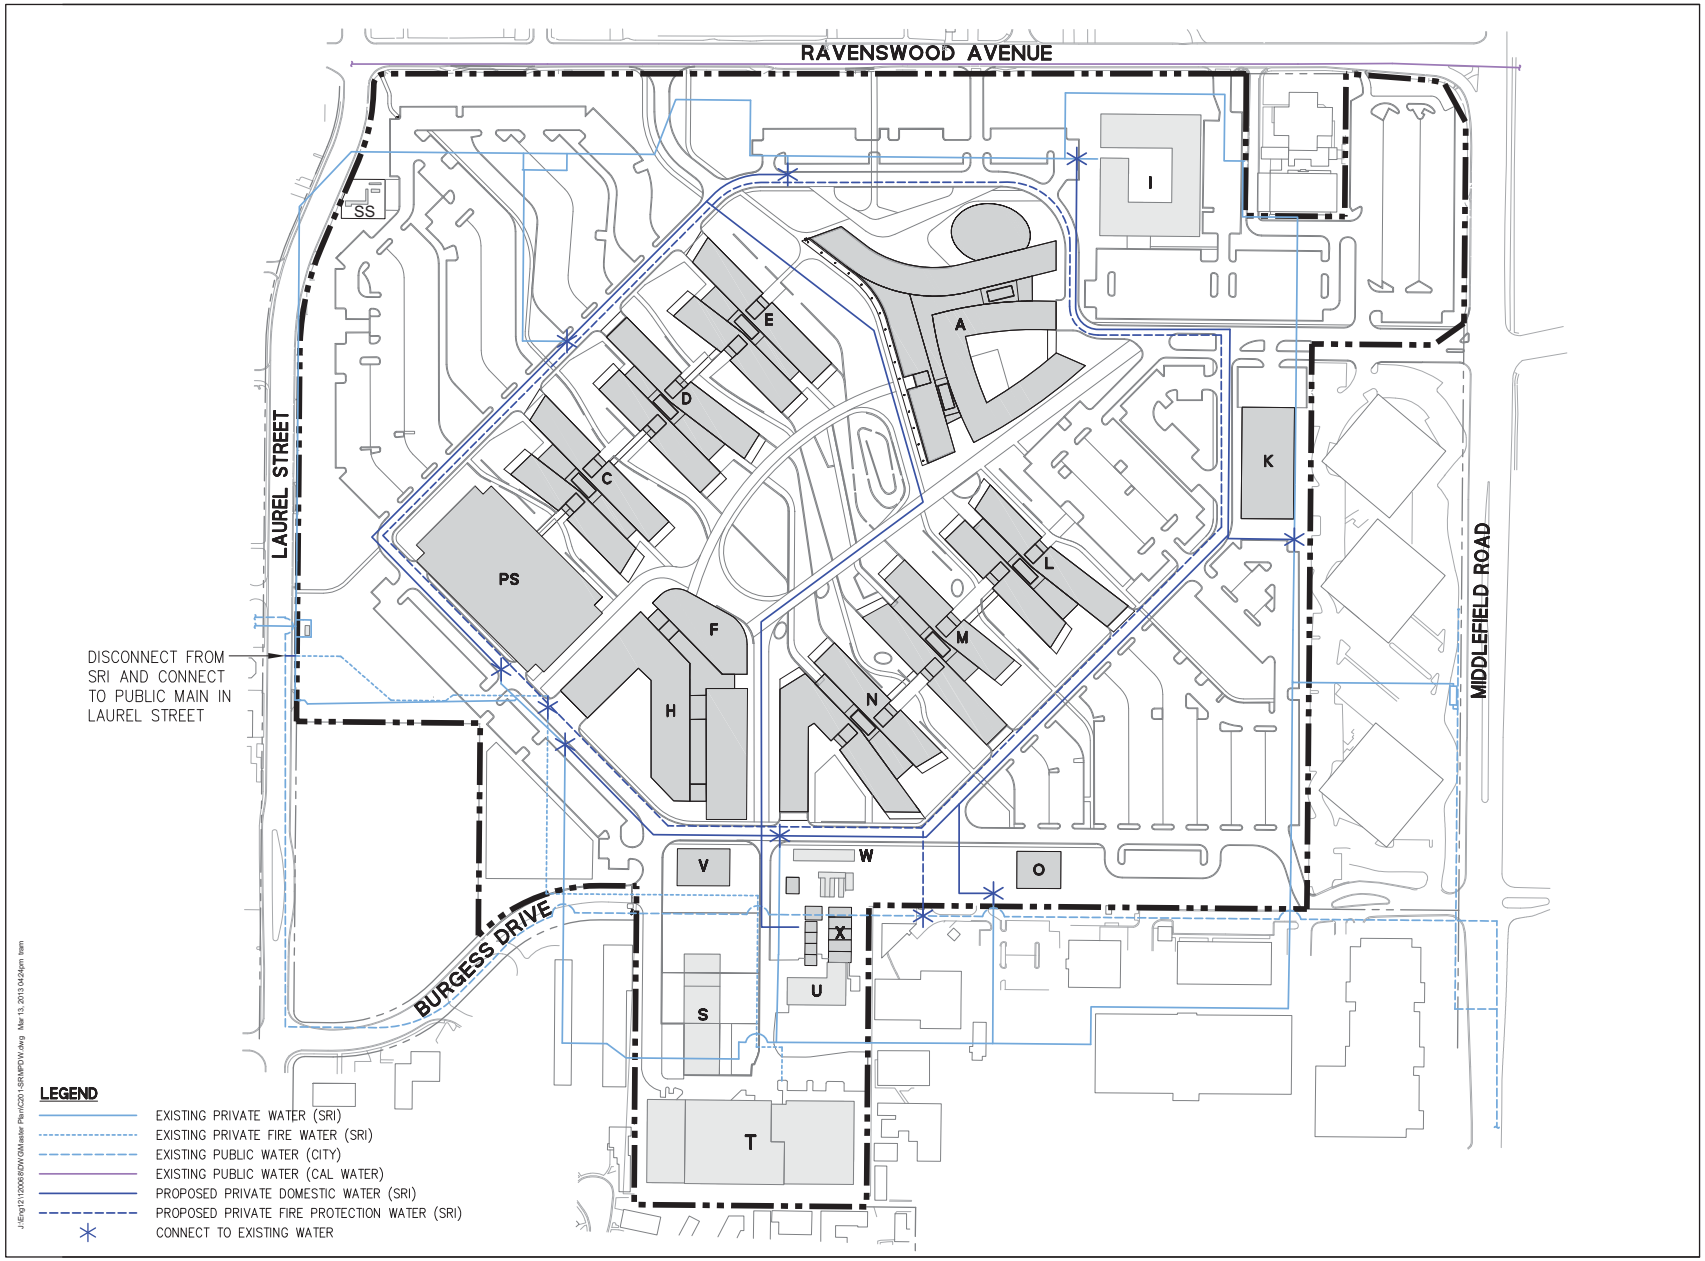

Project
SRI International Campus Modernization Project

Location
333 Ravenswood Dr.,
Menlo Park, CA 94025

Prepared for
SRI International

Contract No: 11.04012.02

HOK
One Bush St, Suite 200
San Francisco, CA 94104 USA
t +1 415 243 0555 f +1 415 882 7763
All reproduction & intellectual property rights reserved © 2009

In Association with

FEHR & PEERS
Transportation Consultants
100 Pringle Ave, Suite 600
Walnut Creek, CA 94596

BKF
Engineers
255 Shoreline Drive, Suite 200
Redwood City, CA 94065

exp
US Service Incorporated
451 Montgomery Street
San Francisco, CA 94104

N

100' 0' 100' 200'

Professional Seals

No.	Issue Description	YYYY-MM-DD
1	DEVELOPMENT PERMIT SUBMITTAL	2012-10-22
2	DEVELOPMENT PERMIT RESUBMITTAL	2013-03-14

No.	Revision Description	YYYY-MM-DD

Drawn by RKB Reviewed by TRM

Project No 11.04012.00

Sheet Title:
WATER PROPOSED

Sheet Number
H1.11

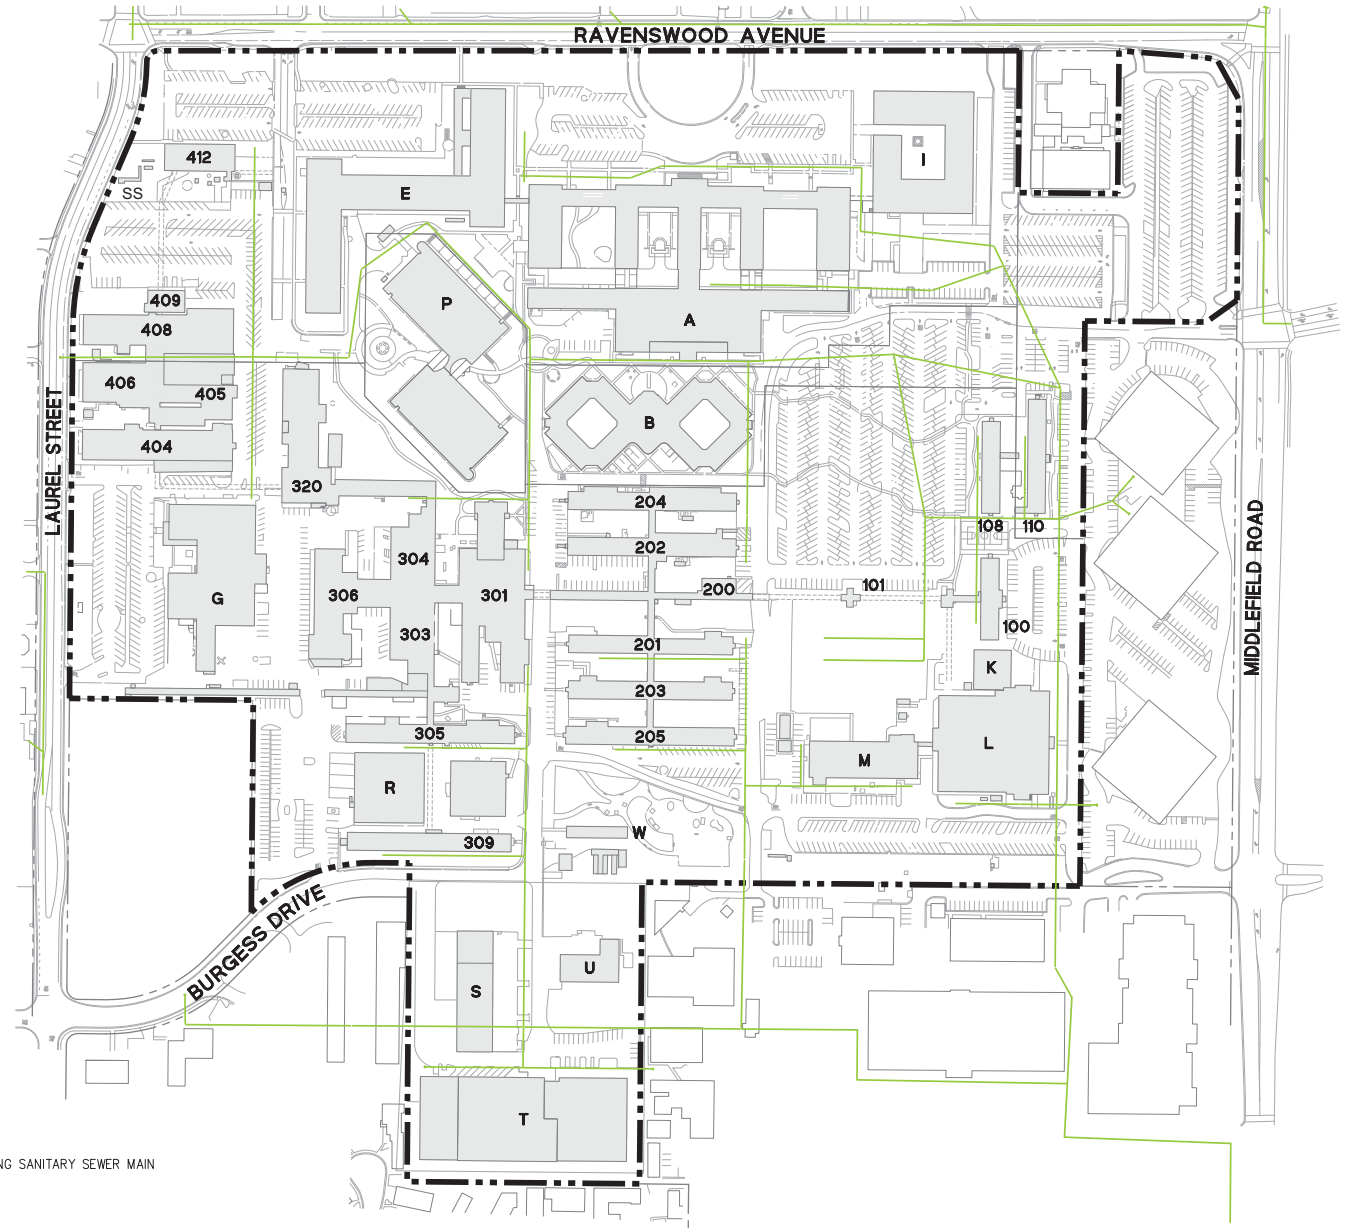

LEGEND

EXISTING SANITARY SEWER MAIN

K:\Eng12\12006\BIDWG\Master Plan\C300-SRIMPSS.dwg Oct 24, 2012 02:15pm berr

SRI International

Project
SRI International Campus Modernization Project

Location
333 Ravenswood Ave.
Menlo Park, CA 94025

Prepared for
SRI International

Contract No: 11.04012.02

HOK
One Bush St, Suite 200
San Francisco, CA 94104 USA
t +1 415 243 0555 f +1 415 882 7763

All reproduction & intellectual property rights reserved © 2009

In Association with

FEHR & PEERS
Transportation Consultants
100 Pringle Ave, Suite 600
Walnut Creek, CA 94596

BKF
Engineers
255 Shoreline Drive, Suite 200
Redwood City, CA 94065

exp
US Service Incorporated
451 Montgomery Street
San Francisco, CA 94104

Professional Seals

No.	Issue Description	YYYY-MM-DD
1	DEVELOPMENT PERMIT SUBMITTAL	2012-10-22

No.	Revision Description	YYYY-MM-DD

Drawn by RKB Reviewed by TRM

Project No 11.04012.00

Sheet Title:
SANITARY SEWER
EXISTING

Sheet Number
H2.10

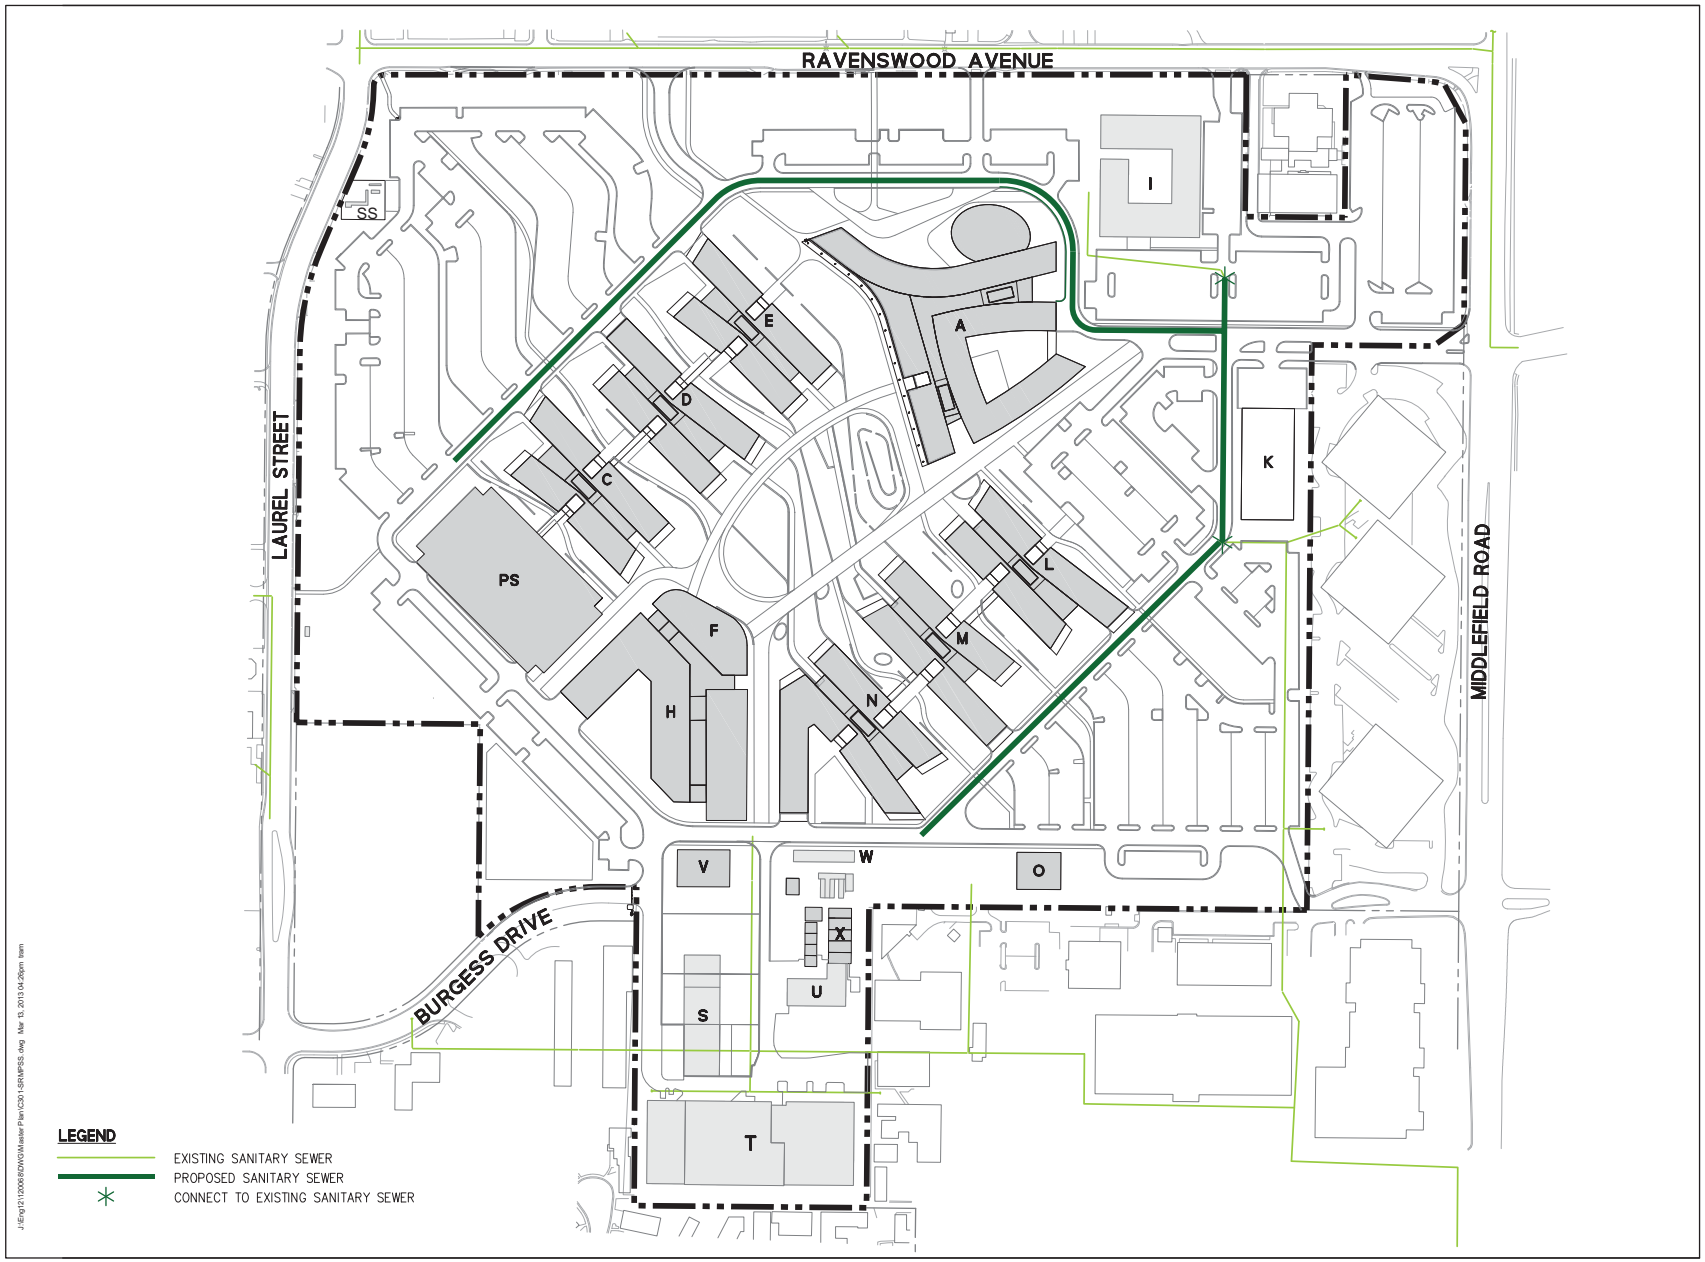

J:\Eng12\120068\DWG\Master Plan\C301-SRMPSS.dwg Mar 13, 2013 04:26pm tram

Project
SRI International Campus Modernization Project

Location
333 Ravenswood Dr.,
Menlo Park, CA 94025

Prepared for
SRI International

Contract No: 11.04012.02

HOK
One Bush St, Suite 200
San Francisco, CA 94104 USA
t +1 415 243 0555 f +1 415 882 7763
All reproduction & intellectual property rights reserved © 2009

In Association with

FEHR & PEERS
Transportation Consultants
100 Pringle Ave, Suite 600
Walnut Creek, CA 94596

BKF
Engineers
255 Shoreline Drive, Suite 200
Redwood City, CA 94065

exp
US Service Incorporated
451 Montgomery Street
San Francisco, CA 94104

N

100' 0' 100' 200'

Professional Seals

No.	Issue Description	YYYY-MM-DD
1	DEVELOPMENT PERMIT SUBMITTAL	2012-10-22
2	DEVELOPMENT PERMIT RESUBMITTAL	2013-03-14

No.	Revision Description	YYYY-MM-DD

Drawn by RKB Reviewed by TRM

Project No 11.04012.00

Sheet Title:
SANITARY SEWER PROPOSED

Sheet Number
H2.11

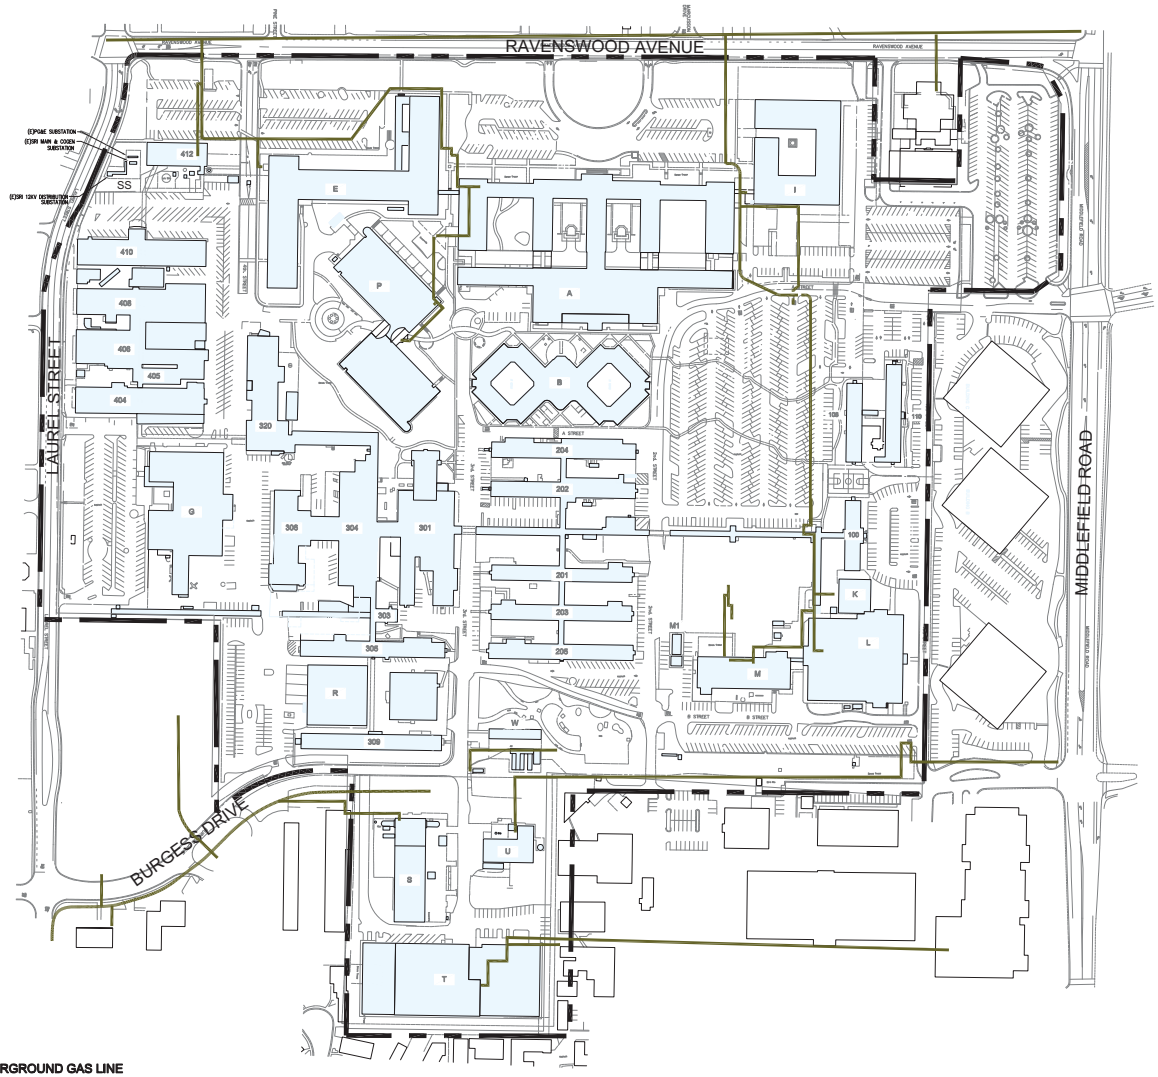

LEGEND

= EXISTING UNDERGROUND GAS LINE

SRI International

Project

SRI International Campus Modernization Project

Location

333 Ravenswood Ave.
Menlo Park, CA 94025

Prepared for

SRI International

Contract No: 11.04012.02

HOK
One Bush St, Suite 200
San Francisco, CA 94104 USA
t +1 415 243 0555 f +1 415 882 7763

All reproduction & intellectual property rights reserved © 2012

In Association with

FEHR & PEERS
Transportation Consultants
100 Pringle Ave, Suite 600
Walnut Creek, CA 94596

BKF
Engineers
200 Shoreline Drive, Suite 200
Redwood City, CA 94065

exp
US Service Incorporated
491 Montgomery Street
San Francisco, CA 94104

N

100' 50' 0' 100' 200'

Professional Seals

No.	Issue Description	YYYY-MM-DD
1	DEVELOPMENT PERMIT SUBMITTAL	2012-10-22

No.	Revision Description	YYYY-MM-DD

Drawn by Reviewed by

Project No 11.04012.02

Sheet Title:

PLUMBING
GAS DISTRIBUTION
SITE PLAN EXISTING

Original drawing is 30 x 24 Do not scale contents of this drawing

Sheet Number

H3.10

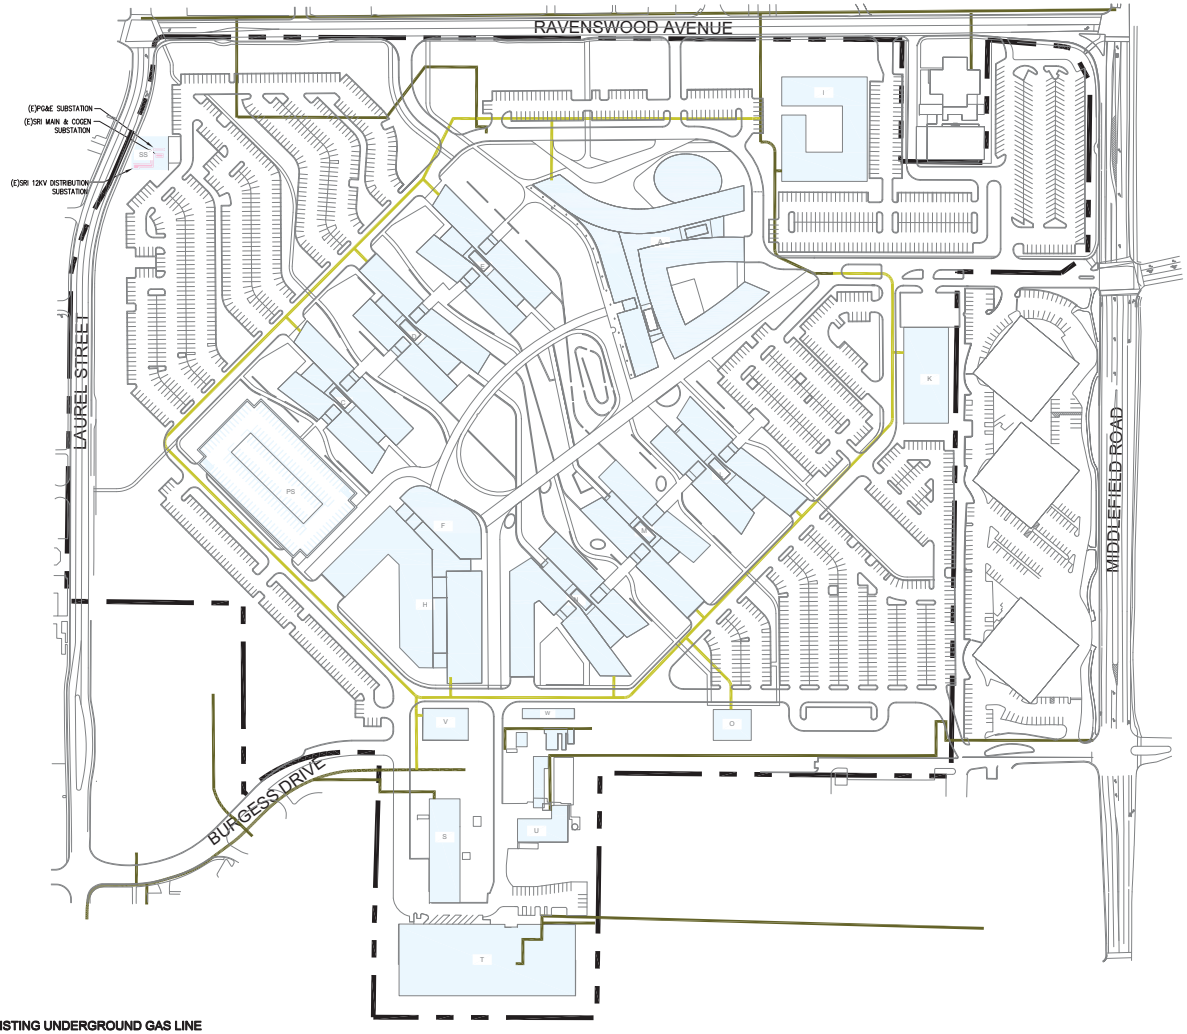

LEGEND

= EXISTING UNDERGROUND GAS LINE

= PROPOSED UNDERGROUND GAS LINE

SRI International

Project
SRI International Campus Modernization Project

Location
333 Ravenswood Dr.,
Menlo Park, CA 94025

Prepared for
SRI International

Contract No: 11.04012.02

HOK
One Bush St, Suite 200
San Francisco, CA 94104 USA
t +1 415 243 0555 f +1 415 882 7763

All reproduction & intellectual property rights reserved © 2013

In Association with

FEHR & PEERS
Transportation Consultants
100 Pringle Ave, Suite 600
Walnut Creek, CA 94596

BKF
Engineers
200 Shoreline Drive, Suite 200
Redwood City, CA 94065

exp
US Service Incorporated
491 Montgomery Street
San Francisco, CA 94104

N

100' 50' 0' 100' 200'

Professional Seals

No.	Issue Description	YYYY-MM-DD
1	DEVELOPMENT PERMIT SUBMITTAL	2012-10-22
2	DEVELOPMENT PERMIT RESUBMITTAL	2013-03-14

No.	Revision Description	YYYY-MM-DD

Drawn by Reviewed by

Project No 11.04012.02

Sheet Title:

PLUMBING
GAS DISTRIBUTION
PLAN PROPOSED

Original drawing is 36 x 24 Do not scale contents of this drawing

Sheet Number

H3.11

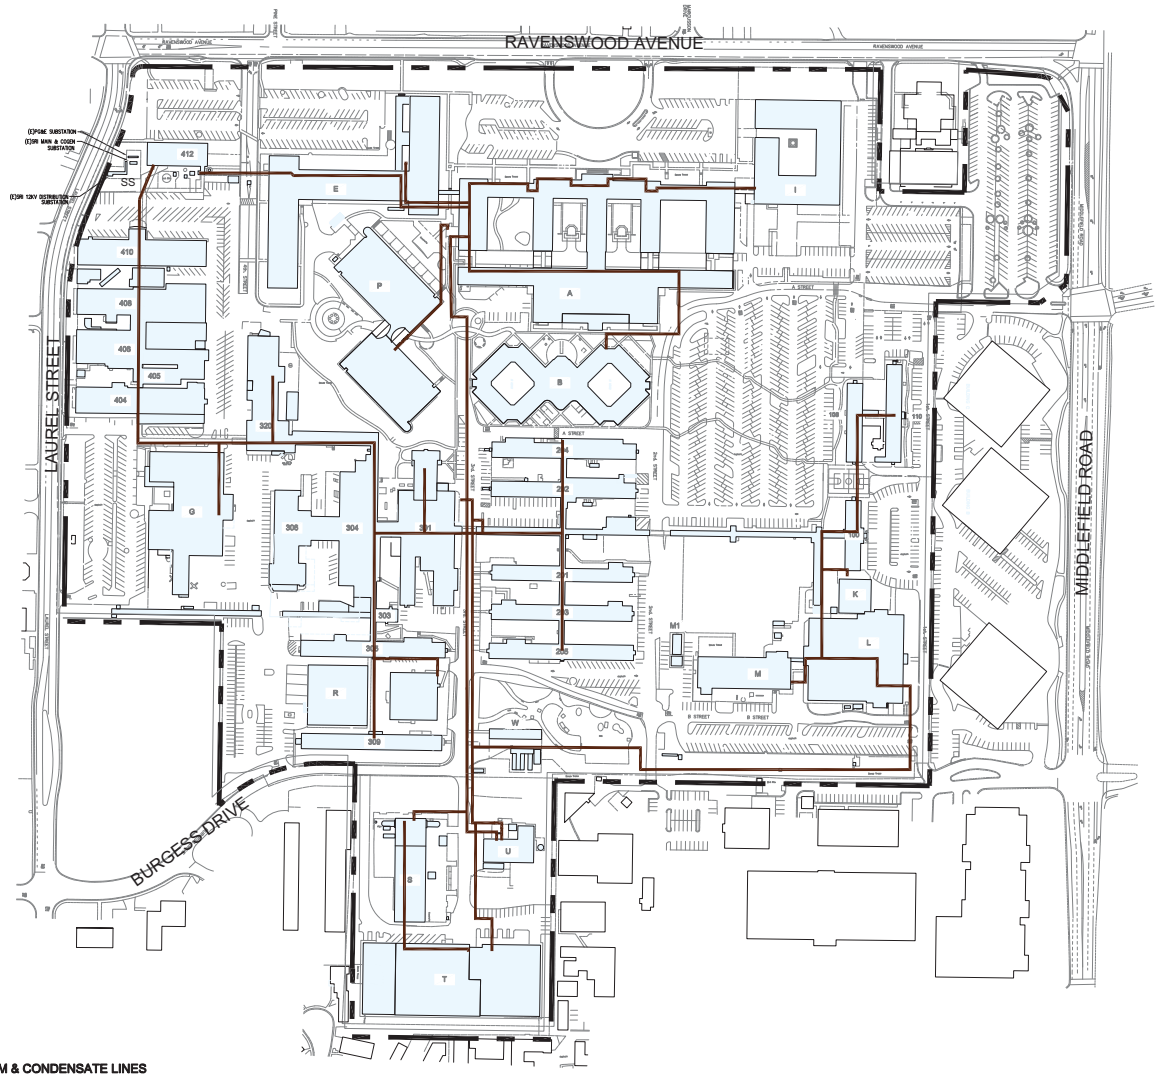

LEGEND

= EXISTING STEAM & CONDENSATE LINES

SRI International

Project

SRI International Campus Modernization Project

Location

333 Ravenswood Ave.
Menlo Park, CA 94025

Prepared for

SRI International

Contract No: 11.04012.02

HOK
One Bush St, Suite 200
San Francisco, CA 94104 USA
t +1 415 243 0555 f +1 415 882 7763

All reproduction & intellectual property rights reserved © 2012

In Association with

FEHR & PEERS
Transportation Consultants
100 Pringle Ave, Suite 600
Walnut Creek, CA 94596

BKF
Engineers
200 Shoreline Drive, Suite 200
Redwood City, CA 94065

exp
US Service Incorporated
451 Montgomery Street
San Francisco, CA 94104

N

100' 50' 0' 100' 200'

Professional Seals

No.	Issue Description	YYYY-MM-DD
1	DEVELOPMENT PERMIT SUBMITTAL	2012-10-22

No.	Revision Description	YYYY-MM-DD

Drawn by Reviewed by

Project No 11.04012.02

Sheet Title:

MECHANICAL
STEAM & CONDENSATE
PLAN EXISTING

Original drawing is 30 x 24 Do not scale contents of this drawing

Sheet Number

H4.10

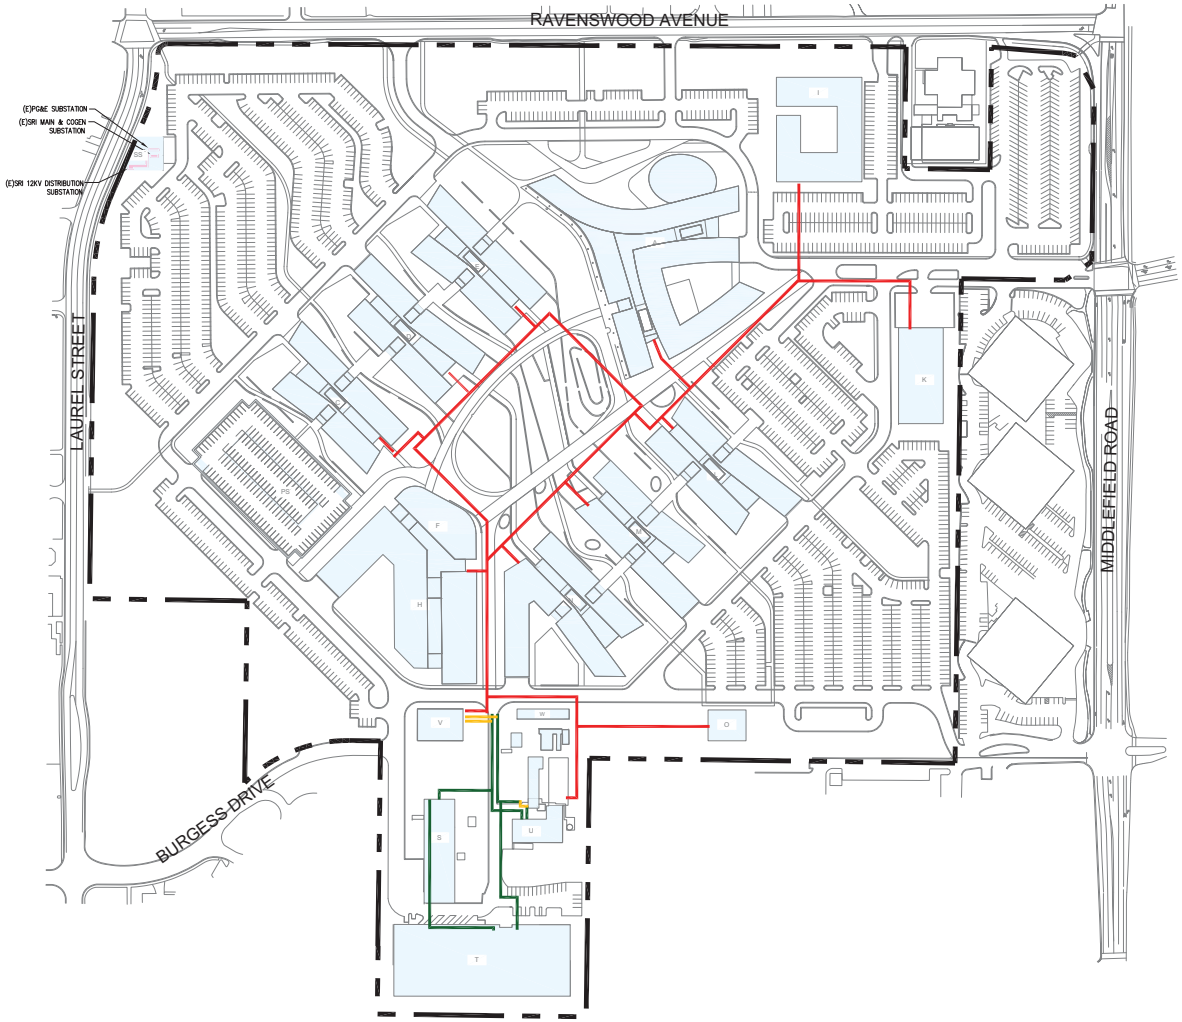

LEGEND

= EXISTING STEAM & CONDENSATE LINES
= PROPOSED HEATING HOT WATER LINES
= PROPOSED STEAM LINES & CONDENSATE LINES

SRI International

Project
SRI International Campus Modernization Project

Location
333 Ravenswood Dr.,
Menlo Park, CA 94025

Prepared for
SRI International

Contract No: 11.04012.02

HOK
One Bush St, Suite 200
San Francisco, CA 94104 USA
t +1 415 243 0555 f +1 415 882 7763

All reproduction & intellectual property rights reserved © 2013

In Association with

FEHR & PEERS
Transportation Consultants
100 Pringle Ave, Suite 600
Walnut Creek, CA 94596

BKF
Engineers
200 Shoreline Drive, Suite 200
Redwood City, CA 94065

exp
US Service Incorporated
491 Montgomery Street
San Francisco, CA 94104

N

100' 50' 0' 100' 200'

Professional Seals

No.	Issue Description	YYYY-MM-DD
1	DEVELOPMENT PERMIT SUBMITTAL	2012-10-22
2	DEVELOPMENT PERMIT RESUBMITTAL	2013-03-14

No.	Revision Description	YYYY-MM-DD

Drawn by Reviewed by

Project No 11.04012.02

Sheet Title:
MECHANICAL STEAM & HEATING HOT WATER PLAN PROPOSED

Original drawing is 36 x 24 Do not scale contents of this drawing

Sheet Number
H4.11

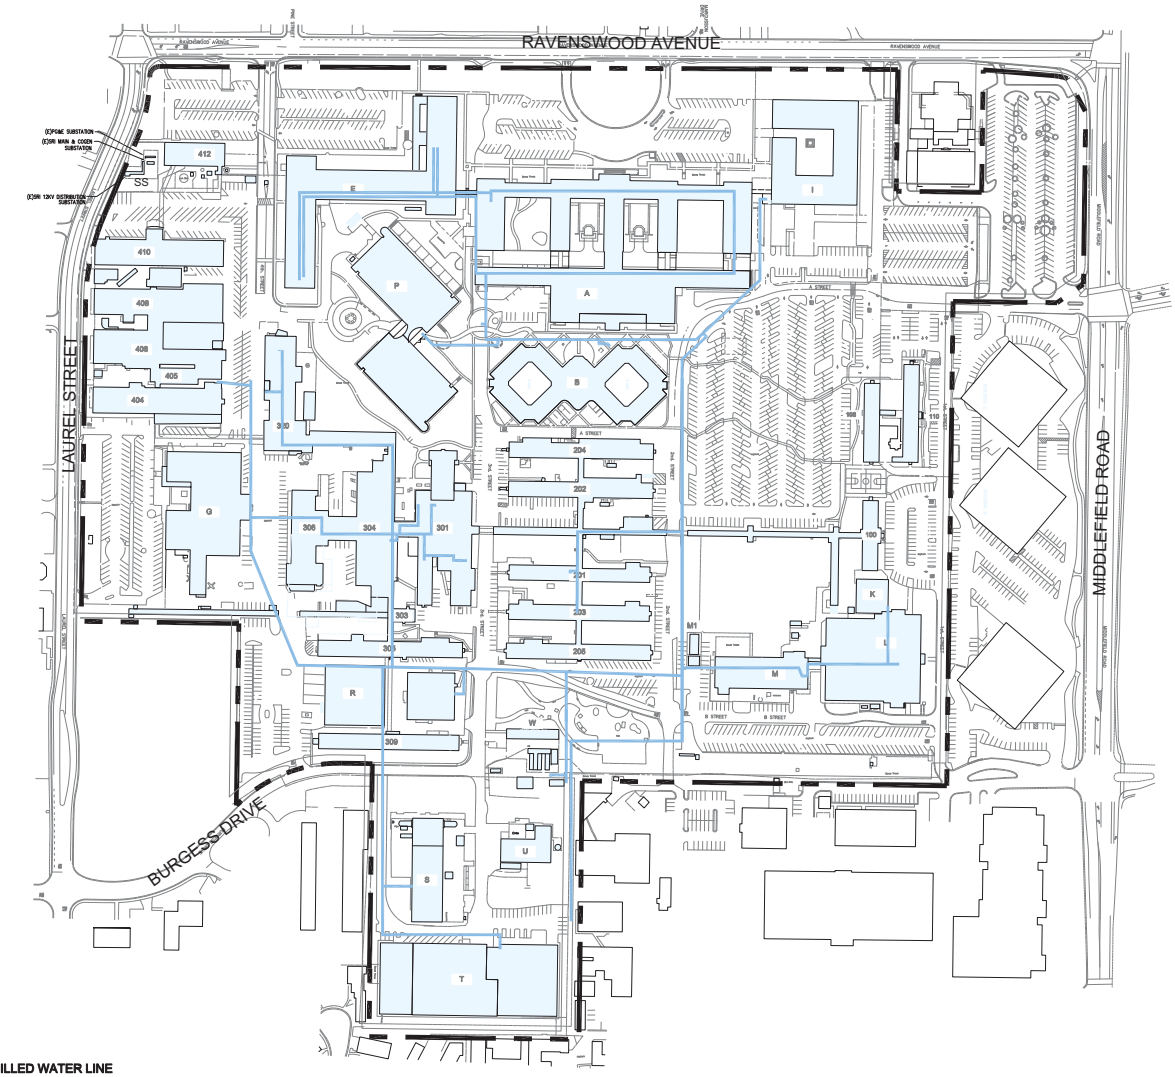

LEGEND

= EXISTING CHILLED WATER LINE

SRI International

Project

SRI International Campus Modernization Project

Location

333 Ravenswood Ave.
Menlo Park, CA 94025

Prepared for

SRI International

Contract No: 11.04012.02

HOK
One Bush St, Suite 200
San Francisco, CA 94104 USA
t +1 415 243 0555 f +1 415 882 7763

All reproduction & intellectual property rights reserved © 2012

In Association with

FEHR & PEERS
Transportation Consultants
100 Pringle Ave, Suite 600
Walnut Creek, CA 94596

BKF
Engineers
200 Shoreline Drive, Suite 200
Redwood City, CA 94065

exp
US Service Incorporated
451 Montgomery Street
San Francisco, CA 94104

N

100' 50' 0' 100' 200'

Professional Seals

No.	Issue Description	YYYY-MM-DD
1	DEVELOPMENT PERMIT SUBMITTAL	2012-10-22

No.	Revision Description	YYYY-MM-DD

Drawn by Reviewed by

Project No 11.04012.02

Sheet Title:

MECHANICAL
CHILLED WATER PLAN
EXISTING

Original drawing is 36 x 24 Do not scale contents of this drawing

Sheet Number

H5.10

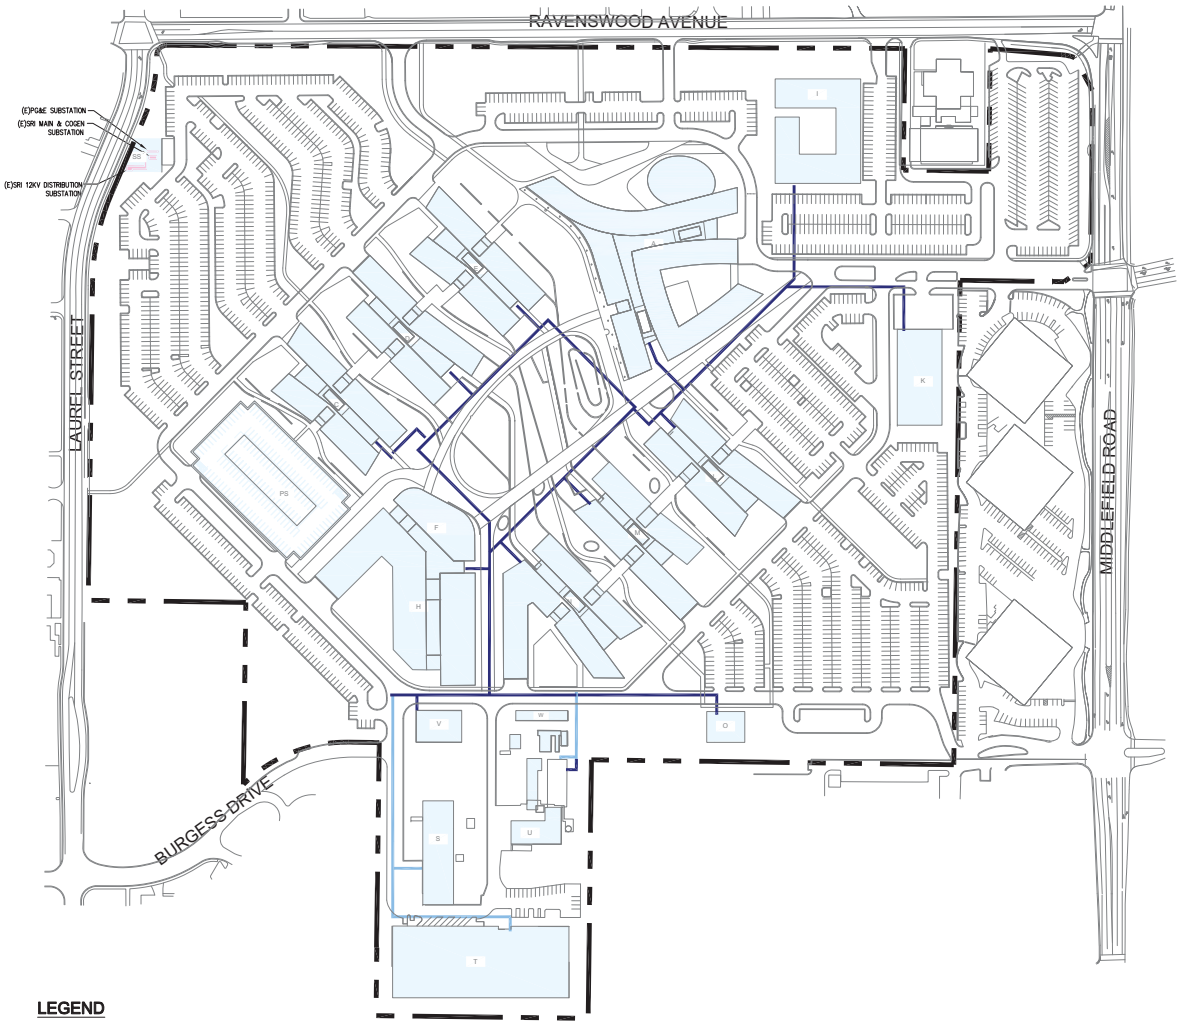

LEGEND

= EXISTING CHILLED WATER LINE

= PROPOSED CHILLED WATER LINE

SRI International

Project
SRI International Campus Modernization Project

Location
333 Ravenswood Dr.,
Menlo Park, CA 94025

Prepared for
SRI International

Contract No: 11.04012.02

HOK
One Bush St, Suite 200
San Francisco, CA 94104 USA
t +1 415 243 0555 f +1 415 882 7763

All reproduction & intellectual property rights reserved © 2013

In Association with

FEHR & PEERS
Transportation Consultants
100 Pringle Ave, Suite 600
Walnut Creek, CA 94596

BKF
Engineers
200 Shoreline Drive, Suite 200
Redwood City, CA 94065

exp
US Service Incorporated
451 Montgomery Street
San Francisco, CA 94104

N

100' 50' 0' 100' 200'

Professional Seals

No.	Issue Description	YYYY-MM-DD
1	DEVELOPMENT PERMIT SUBMITTAL	2012-10-22
2	DEVELOPMENT PERMIT RESUBMITTAL	2013-03-14

No.	Revision Description	YYYY-MM-DD

Drawn by Reviewed by

Project No 11.04012.02

Sheet Title:

MECHANICAL
CHILLED WATER PLAN
PROPOSED

Original drawing is 30 x 24 Do not scale contents of this drawing

Sheet Number

H5.11

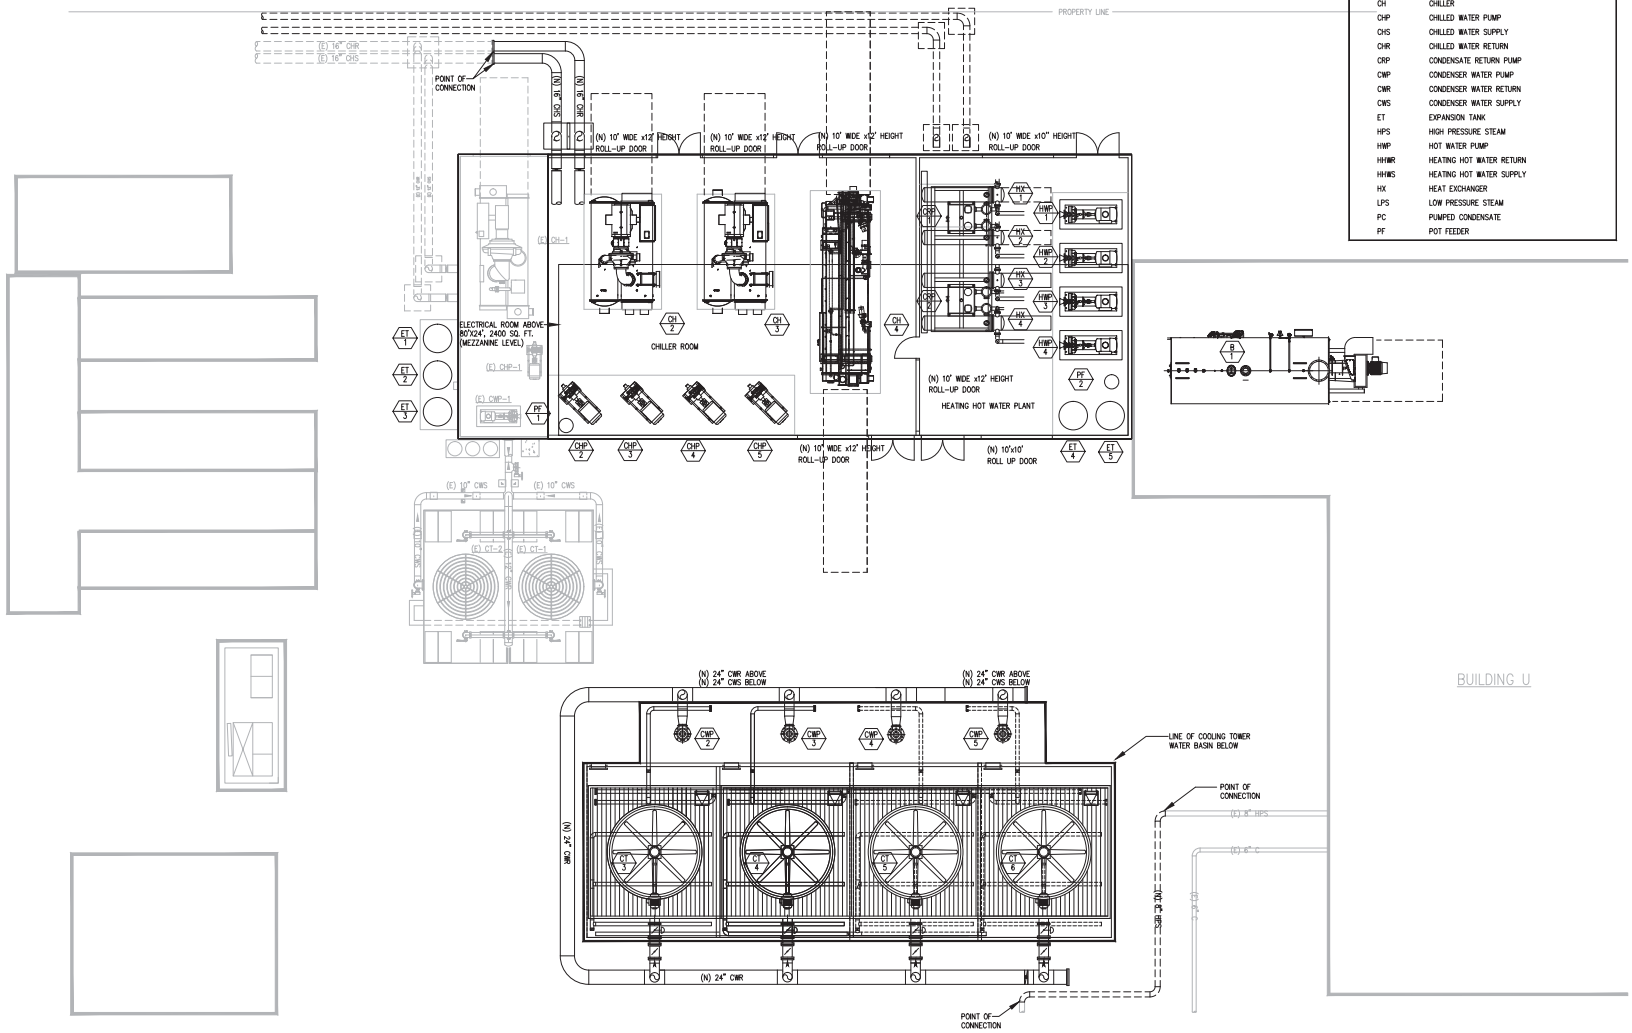

LEGEND	
	NEW EQUIPMENT AND/OR PIPES TO BE INSTALLED
	NEW UNDERGROUND PIPES AND/OR SUPPORT
	EXISTING EQUIPMENT AND/OR PIPES TO REMAIN
	EXISTING UNDERGROUND PIPES AND/OR SUPPORT
(E)	EXISTING
(N)	NEW
B	BOILER
BHP	BOILER HORSEPOWER
C	STEAM CONDENSATE
CH	CHILLER
CHP	CHILLED WATER PUMP
CHS	CHILLED WATER SUPPLY
CHR	CHILLED WATER RETURN
CRP	CONDENSATE RETURN PUMP
CWP	CONDENSER WATER PUMP
CWR	CONDENSER WATER RETURN
CWS	CONDENSER WATER SUPPLY
ET	EXPANSION TANK
HPS	HIGH PRESSURE STEAM
HWP	HOT WATER PUMP
HHWR	HEATING HOT WATER RETURN
HHWS	HEATING HOT WATER SUPPLY
HX	HEAT EXCHANGER
LPS	LOW PRESSURE STEAM
PC	PUMPED CONDENSATE
PF	POT FEEDER

SRI International

Project
SRI International Campus Modernization Project

Location
333 Ravenswood Ave.
Menlo Park, CA 94025

Prepared for
SRI International

Contract No: 11.04012.02

HOK
One Bush St, Suite 200
San Francisco, CA 94104 USA
t +1 415 243 0555 f +1 415 882 7763

All reproduction & intellectual property rights reserved © 2012

In Association with

FEHR & PEERS
Transportation Consultants
100 Pringle Ave, Suite 600
Walnut Creek, CA 94596

BKF
Engineers
200 Shoreline Drive, Suite 200
Redwood City, CA 94065

exp
US Service Incorporated
451 Montgomery Street
San Francisco, CA 94104

N

100' 50' 0' 100' 200'

Professional Seals

No.	Issue Description	YYYY-MM-DD
1	DEVELOPMENT PERMIT SUBMITTAL	2012-10-22

No.	Revision Description	YYYY-MM-DD

Drawn by Reviewed by

Project No 11.04012.02

Sheet Title
MECHANICAL ENLARGED PLAN - OPTION 1

Original drawing is 36 x 24. Do not scale contents of this drawing

Sheet Number
H6.10

CHILLER UTILITY PLANT

SCALE 1/8" = 1'-0"

1

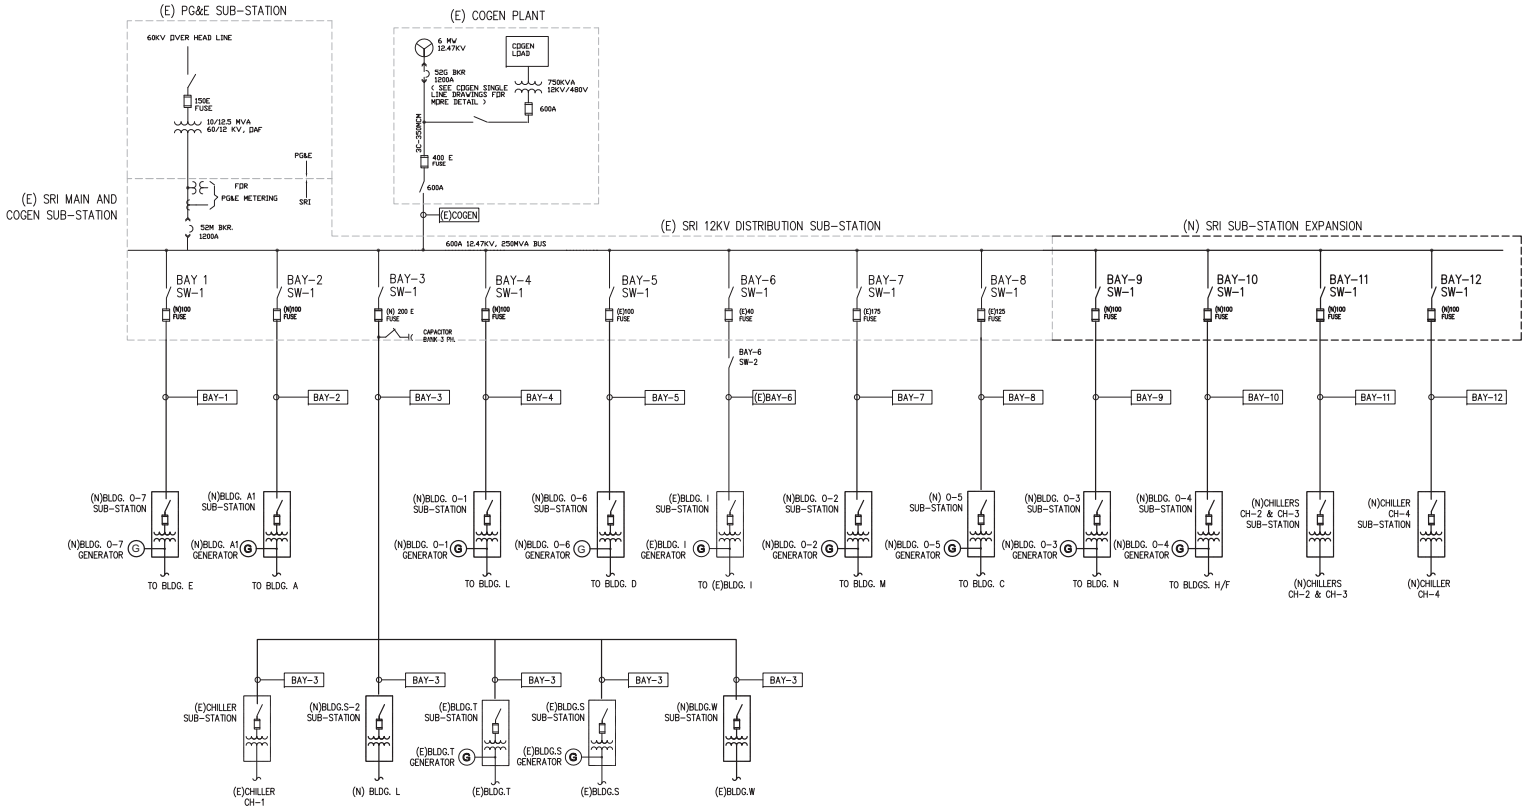

Project

SRI International Campus Modernization Project

Location

333 Ravenswood Ave.
Menlo Park, CA 94025

Prepared for

SRI International

Contract No: 11.04012.02

HOK
One Bush St, Suite 200
San Francisco, CA 94104 USA
t +1 415 243 0555 f +1 415 882 7763

All reproduction & intellectual property rights reserved © 2013

In Association with

FEHR & PEERS
Transportation Consultants
100 Pringle Ave, Suite 600
Walnut Creek, CA 94596

BKF
Engineers
225 Shoreline Drive, Suite 200
Redwood City, CA 94065

exp
US Service Incorporated
451 Montgomery Street
San Francisco, CA 94104

N

100' 50' 0' 100' 200'

Professional Seals

No.	Issue Description	YYYY-MM-DD
1	DEVELOPMENT PERMIT SUBMITTAL	2012-10-22

No.	Revision Description	YYYY-MM-DD

Drawn by Reviewed by

Project No 11.04012.02

Sheet Title:

ELECTRICAL 12KV SINGLE LINE DIAGRAM

Original drawing is 36 x 24 Do not scale contents of this drawing

Sheet Number

H7.10

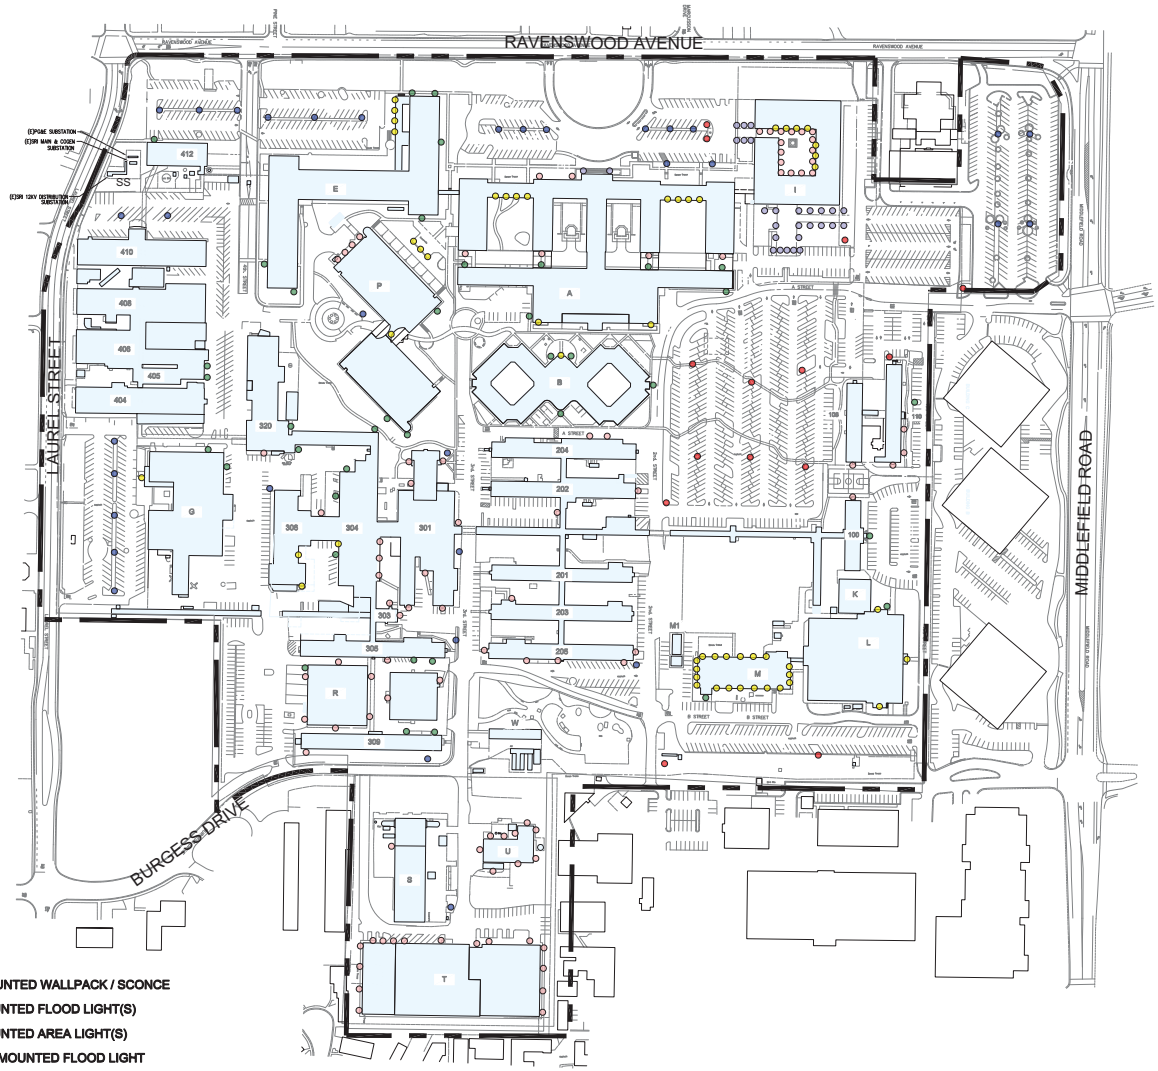

LEGEND

- = EXISTING WALL MOUNTED WALLPACK / SCONCE
- = EXISTING POLE MOUNTED FLOOD LIGHT(S)
- = EXISTING POLE MOUNTED AREA LIGHT(S)
- = EXISTING BUILDING MOUNTED FLOOD LIGHT
- = EXISTING SURFACE / RECESSED UNDER CANOPY LIGHTING FIXTURE
- = EXISTING PATHWAY / BOLLARD LIGHTING FIXTURE

SRI International

Project
SRI International Campus Modernization Project

Location
333 Ravenswood Ave.
Menlo Park, CA 94025

Prepared for
SRI International

Contract No: 11.04012.02

HOK
One Bush St, Suite 200
San Francisco, CA 94104 USA
t +1 415 243 0555 f +1 415 882 7763

All reproduction & intellectual property rights reserved © 2013

In Association with

FEHR & PEERS
Transportation Consultants
100 Pringle Ave, Suite 600
Walnut Creek, CA 94596

BKF
Engineers
200 Shoreline Drive, Suite 200
Redwood City, CA 94065

exp
US Service Incorporated
451 Montgomery Street
San Francisco, CA 94104

N

100' 50' 0' 100' 200'

Professional Seals

No.	Issue Description	YYYY-MM-DD
1	DEVELOPMENT PERMIT SUBMITTAL	2013-10-22

No.	Revision Description	YYYY-MM-DD

Drawn by Reviewed by

Project No 11.04012.02

Sheet Title:

ELECTRICAL SITE LIGHTING PLAN EXISTING

Original drawing is 36 x 24 Do not scale contents of this drawing

Sheet Number

H8.10

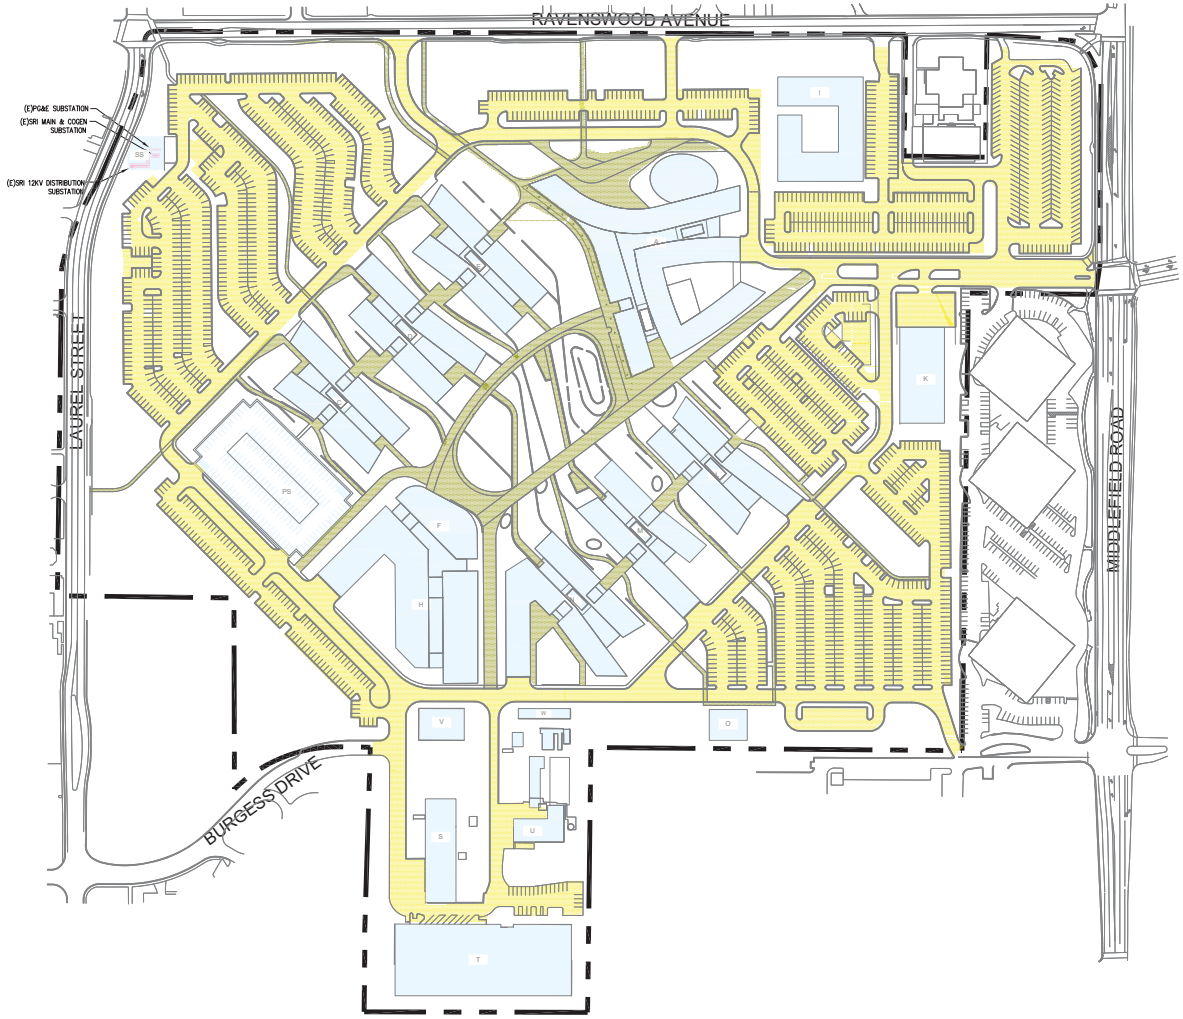

LEGEND

= PEDESTRIAN SCALE POLE LIGHTS / BOLLARD / PATHWAY FIXTURES

= ROADWAY / PARKING LOT POLE LIGHTS

Project
SRI International Campus Modernization Project

Location
333 Ravenswood Dr.,
Menlo Park, CA 94025

Prepared for
SRI International

Contract No: 11.04012.02

HOK
One Bush St, Suite 200
San Francisco, CA 94104 USA
t +1 415 243 0555 f +1 415 882 7763

All reproduction & intellectual property rights reserved © 2013

In Association with

FEHR & PEERS
Transportation Consultants
100 Pringle Ave, Suite 600
Walnut Creek, CA 94596

BKF
Engineers
200 Shoreline Drive, Suite 200
Redwood City, CA 94065

exp
US Service Incorporated
451 Montgomery Street
San Francisco, CA 94104

N

100' 50' 0' 100' 200'

Professional Seals

No.	Issue Description	YYYY-MM-DD
1	DEVELOPMENT PERMIT SUBMITTAL	2012-10-22
2	DEVELOPMENT PERMIT RESUBMITTAL	2013-03-14

No.	Revision Description	YYYY-MM-DD

Drawn by Reviewed by

Project No 11.04012.02

Sheet Title:

ELECTRICAL SITE LIGHTING PLAN PROPOSED

Original drawing is 36 x 24 Do not scale contents of this drawing

Sheet Number

H8.11

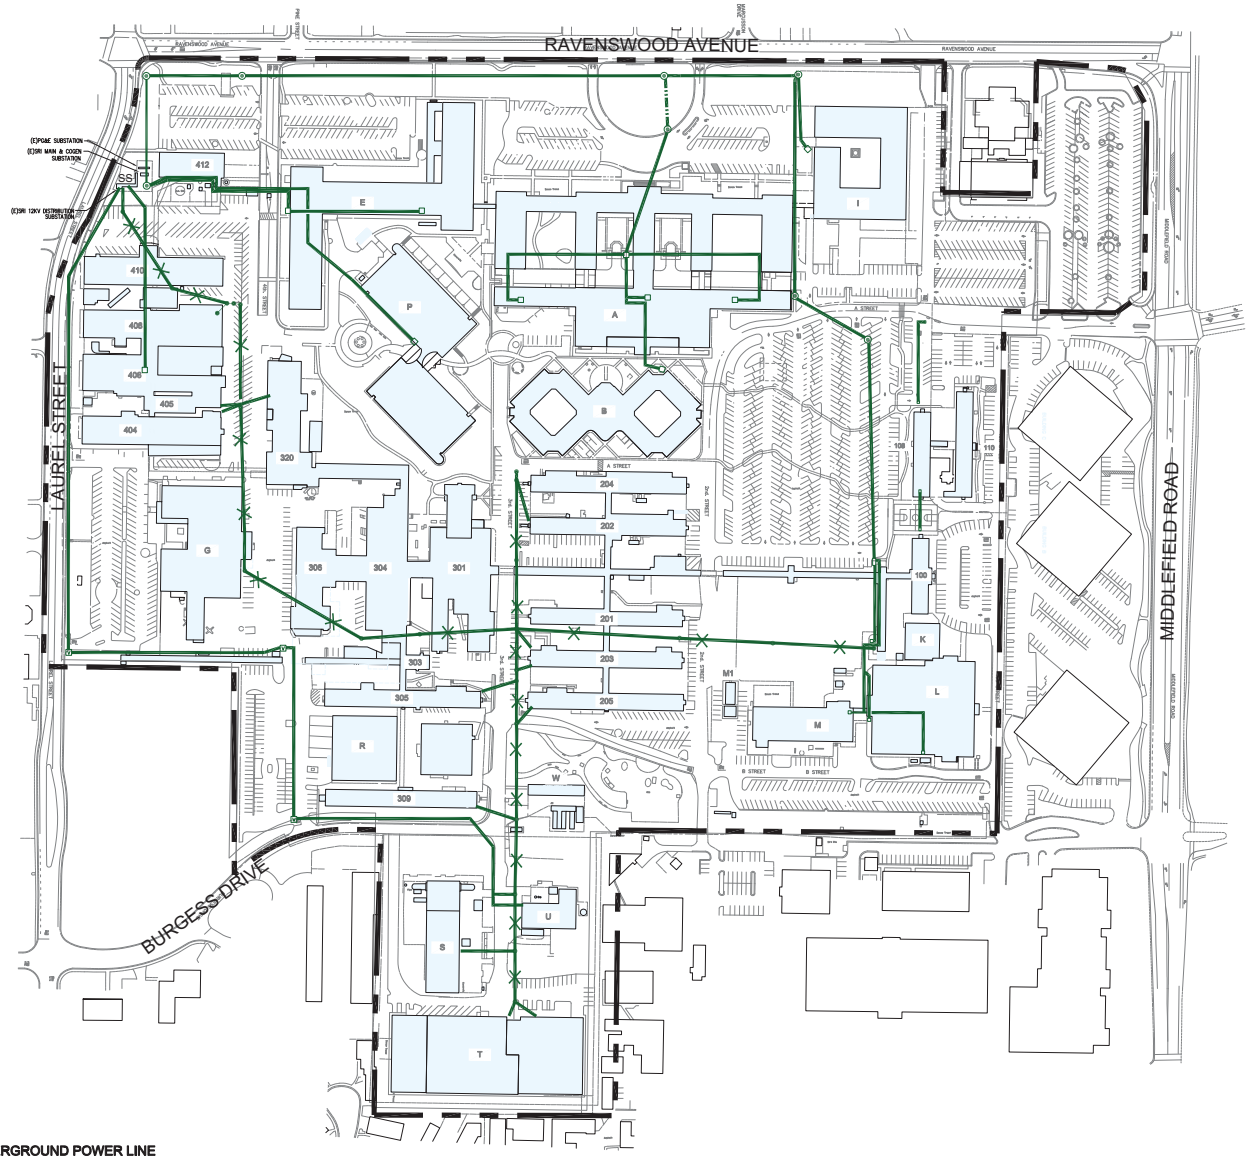

LEGEND

= EXISTING UNDERGROUND POWER LINE

= EXISTING OVERHEAD POWER LINE

SRI International

Project

SRI International Campus Modernization Project

Location

333 Ravenswood Ave.
Menlo Park, CA 94025

Prepared for

SRI International

Contract No: 11.04012.02

HOK
One Bush St, Suite 200
San Francisco, CA 94104 USA
t +1 415 243 0555 f +1 415 882 7763

All reproduction & intellectual property rights reserved © 2012

In Association with

FEHR & PEERS
Transportation Consultants
100 Pringle Ave, Suite 500
Walnut Creek, CA 94596

BKF
Engineers
255 Shoreline Drive, Suite 200
Redwood City, CA 94065

exp
US Service Incorporated
451 Montgomery Street
San Francisco, CA 94104

N

100' 50' 0' 100' 200'

Professional Seals

No.	Issue Description	YYYY-MM-DD
1	DEVELOPMENT PERMIT SUBMITTAL	2012-10-22

No.	Revision Description	YYYY-MM-DD

Drawn by Reviewed by

Project No 11.04012.02

Sheet Title:

ELECTRICAL DISTRIBUTION SITE PLAN EXISTING

Original drawing is 36 x 24 Do not scale contents of this drawing

Sheet Number

H9.10

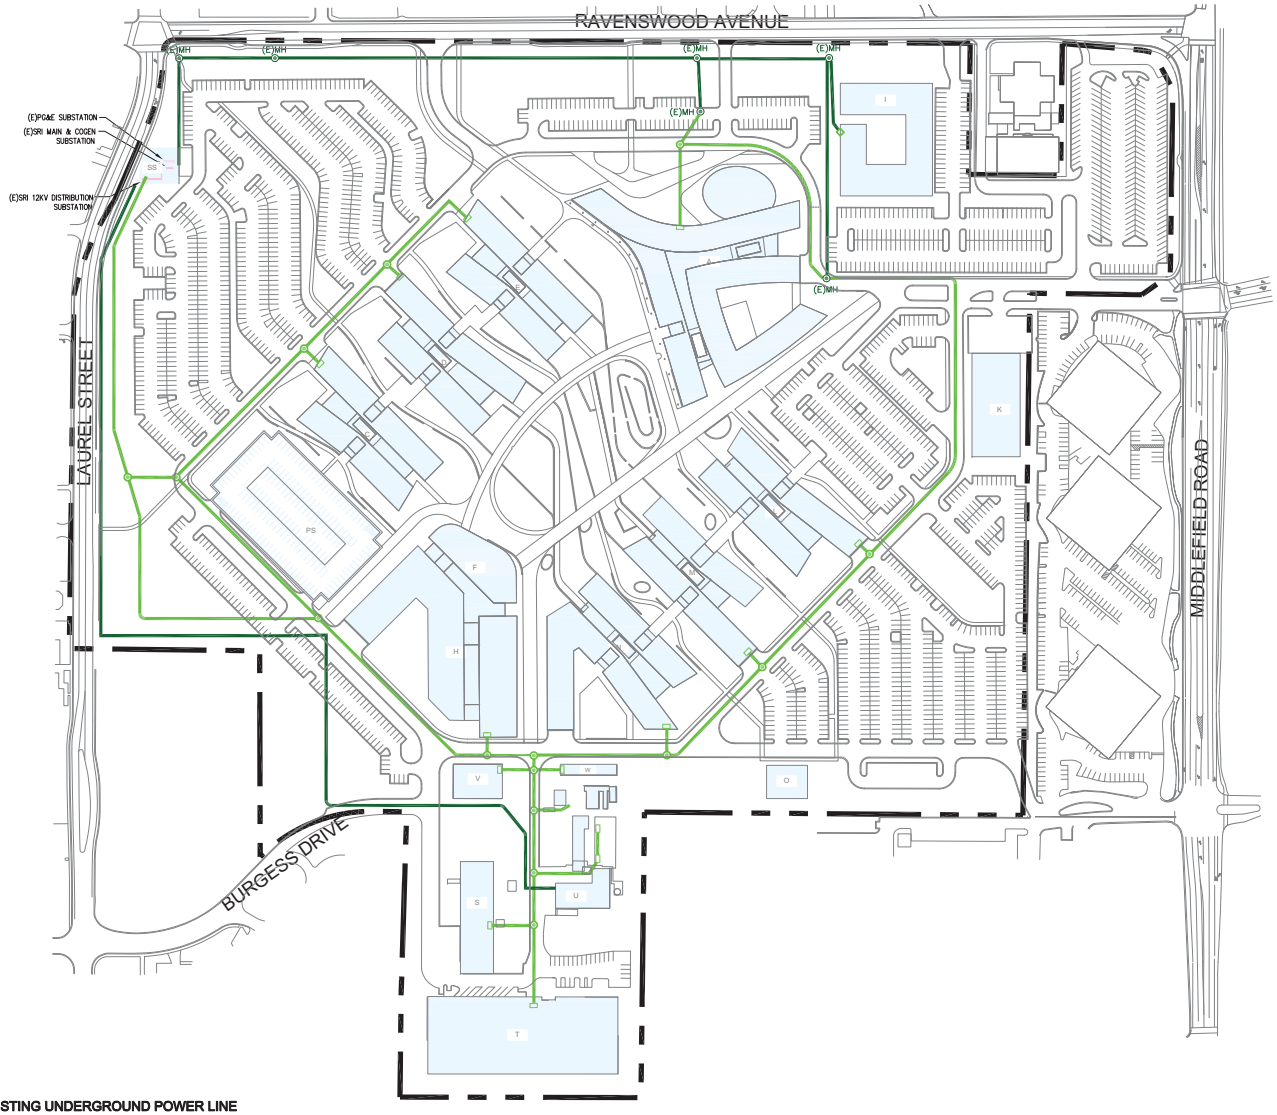

LEGEND

= EXISTING UNDERGROUND POWER LINE

= PROPOSED UNDERGROUND POWER LINE

SRI International

Project
SRI International Campus Modernization Project

Location
333 Ravenswood Dr.,
Menlo Park, CA 94025

Prepared for
SRI International

Contract No: 11.04012.02

HOK
One Bush St, Suite 200
San Francisco, CA 94104 USA
t +1 415 243 0555 f +1 415 882 7763

All reproduction & intellectual property rights reserved © 2012

In Association with

FEHR & PEERS
Transportation Consultants
100 Pringle Ave, Suite 500
Walnut Creek, CA 94596

BKF
Engineers
255 Shoreline Drive, Suite 200
Redwood City, CA 94065

exp
US Service Incorporated
451 Montgomery Street
San Francisco, CA 94104

N

100' 50' 0' 100' 200'

Professional Seals

No.	Issue Description	YYYY-MM-DD
1	DEVELOPMENT PERMIT SUBMITTAL	2012-10-22
2	DEVELOPMENT PERMIT RESUBMITTAL	2013-03-14

No.	Revision Description	YYYY-MM-DD

Drawn by Reviewed by

Project No 11.04012.02

Sheet Title:
ELECTRICAL DISTRIBUTION SITE PLAN PROPOSED

Original drawing is 36 x 24 Do not scale contents of this drawing

Sheet Number
H9.11