| | # OF STALLS |
|---|---|
| EXISTING PARKING STALLS * | 3,223 |
| LANDSCAPE RESERVE | 190 |
| OTHER RESERVE ** | 45 |
| OTHER PROPOSED | 63 |
| **TOTAL** | **3,521** |

* "EXISTING PARKING" INCLUDES 36 MOTORCYCLE STALLS & 10 BCDC PARKING SPACES.

** "OTHER RESERVE" INCLUDES RESERVES FOR SHUTTLE STOPS, LOADING ZONES, ETC.

LEGEND

- LANDSCAPE RESERVE
- OTHER RESERVE
- OTHER PROPOSED

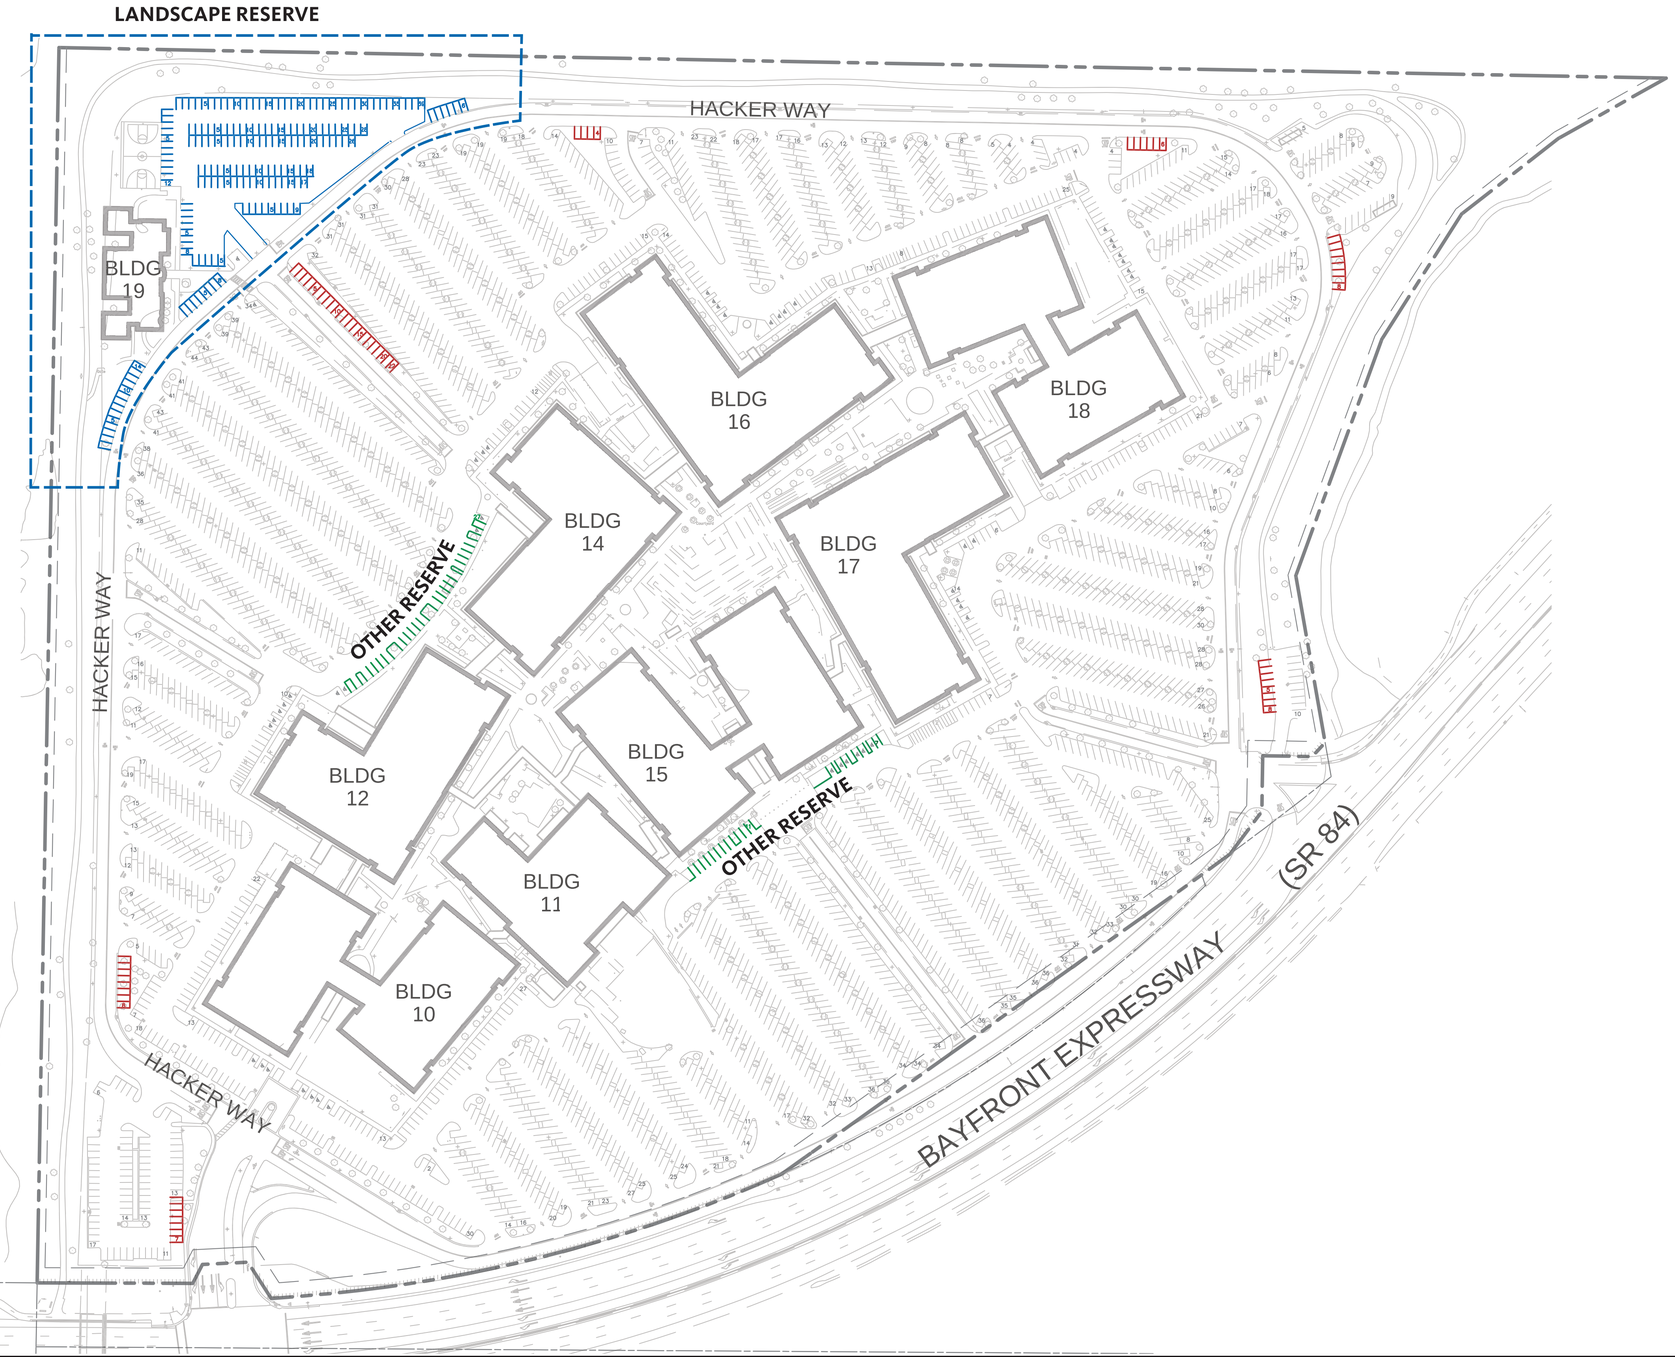


# FACEBOOK @ MENLO PARK EAST CAMPUS

10-19 HACKER WAY, MENLO PARK, CALIFORNIA

BKF Engineers Surveyors Planners · Luce Forward · Fehr & Peers · Gensler · KEMA · CMG

# EA.2 PROPOSED PARKING PLAN

AUGUST 5, 2011