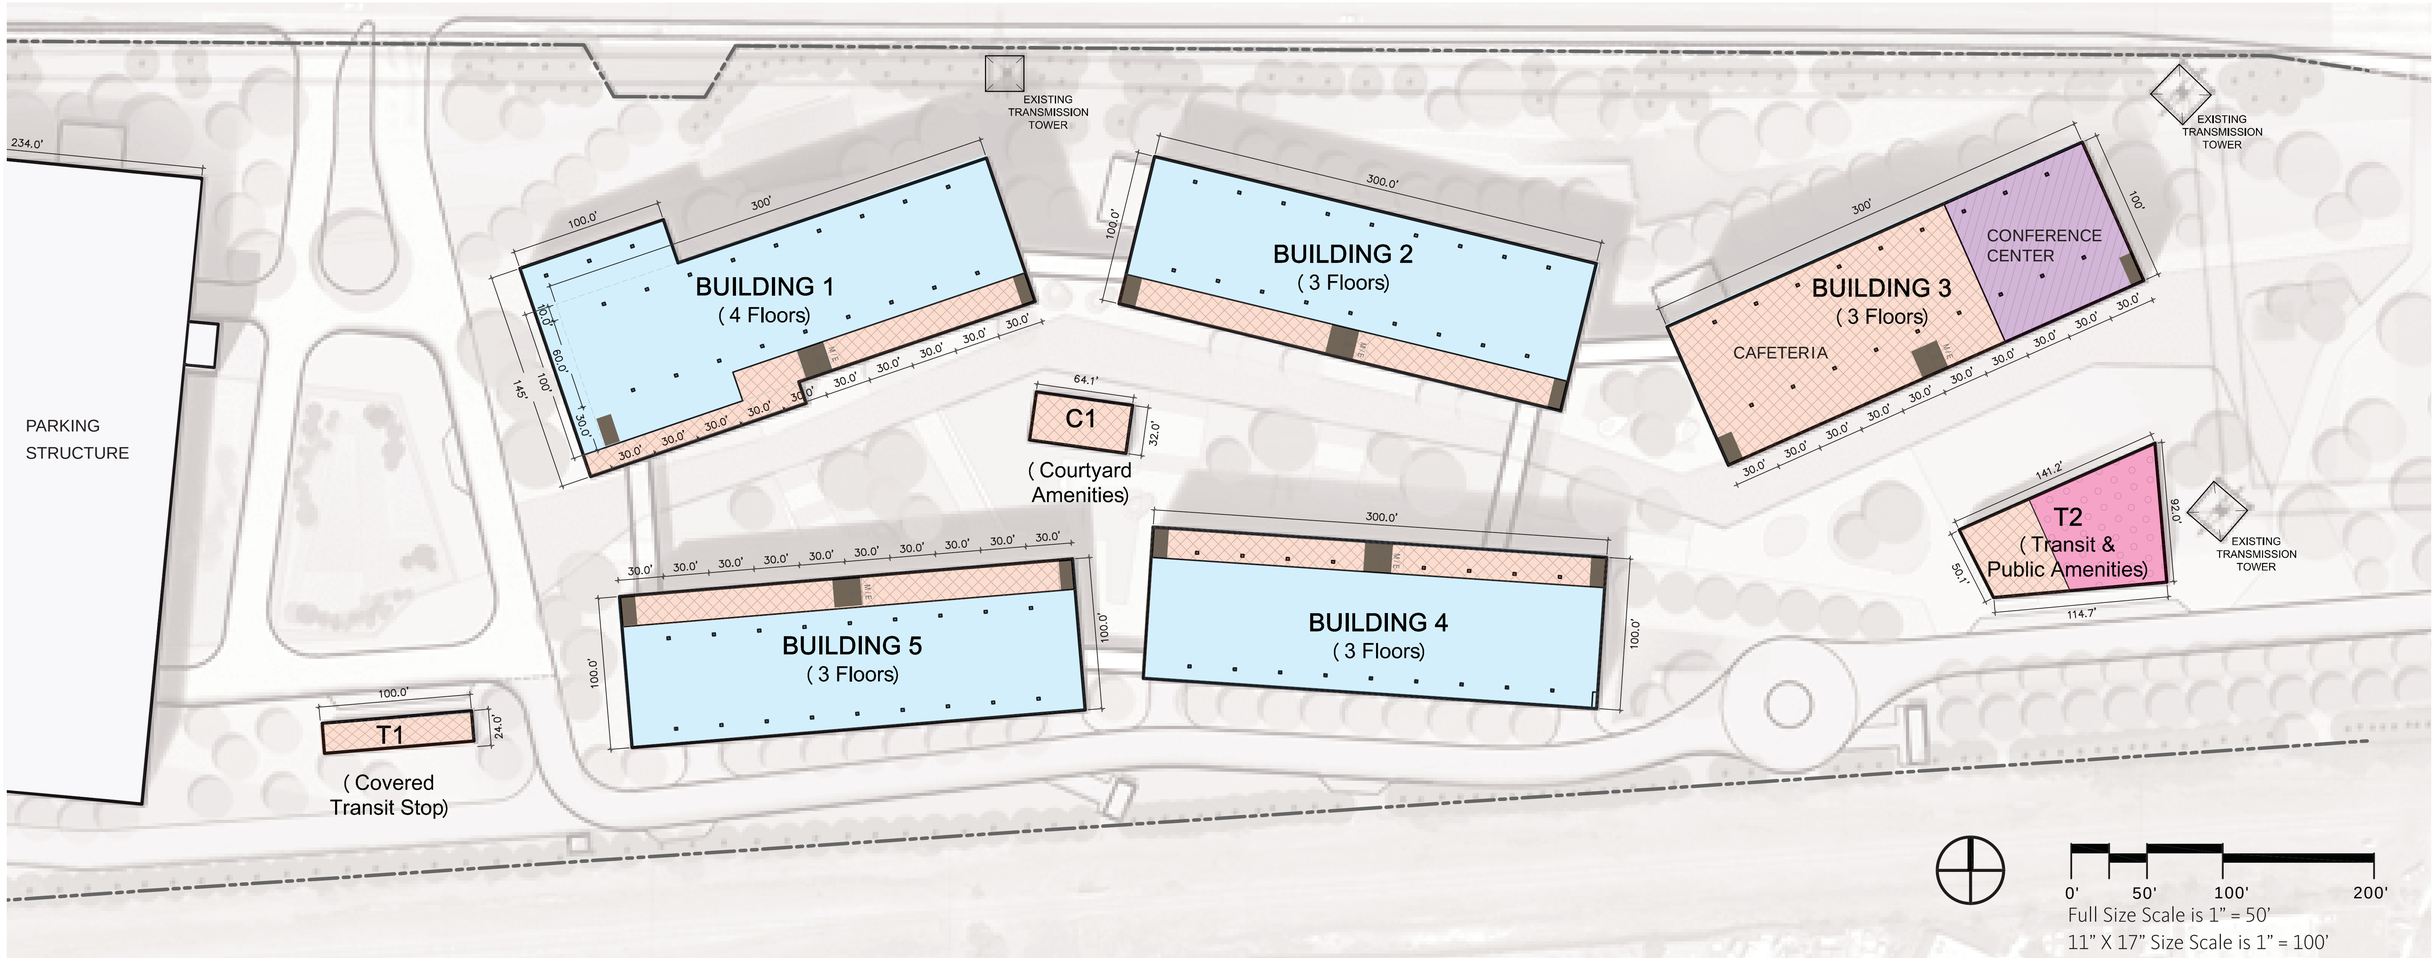

LEGEND

- OFFICE
- NON-OFFICE USE (Amenities | Meeting Rooms)
- CONFERENCE CENTER
- PUBLIC AMENITIES
- CORE | STAIRS
- BRIDGE | CONNECTION
- FLOOR ABOVE
- PARKING

* M|E = Mechanical & Electrical Room

FACEBOOK @ MENLO PARK WEST CAMPUS

312 & 313 CONSTITUTION DRIVE, MENLO PARK, CALIFORNIA

LUCE FORWARD · Gensler · BKF Engineers Surveyors Planners · FEHR & PEERS · CMG · KEMA

WA.3.2 FIRST FLOOR LEVEL PLAN

AUGUST 5, 2011