CATCHMENT AREA IDENTIFIER	SQ. FT.	TREATMENT AREA IDENTIFIER	SQ. FT.	TREATMENT AREA REQUIRED (4%), SQ. FT.	MEETS REQUIREMENTS?
CA-1	214,725	TA-1	8,590	8,589	YES
CA-2	36,753	TA-2	1,470	1,470	YES
CA-3	115,855	TA-3	4,640	4,634	YES
CA-4	75,698	TA-4	3,030	3,027	YES

REFERNCE WA3.6 FOR SUMMARY OF IMPERVIOUS/PERVIOUS AREA

SECTION OF TREATMENT AREA

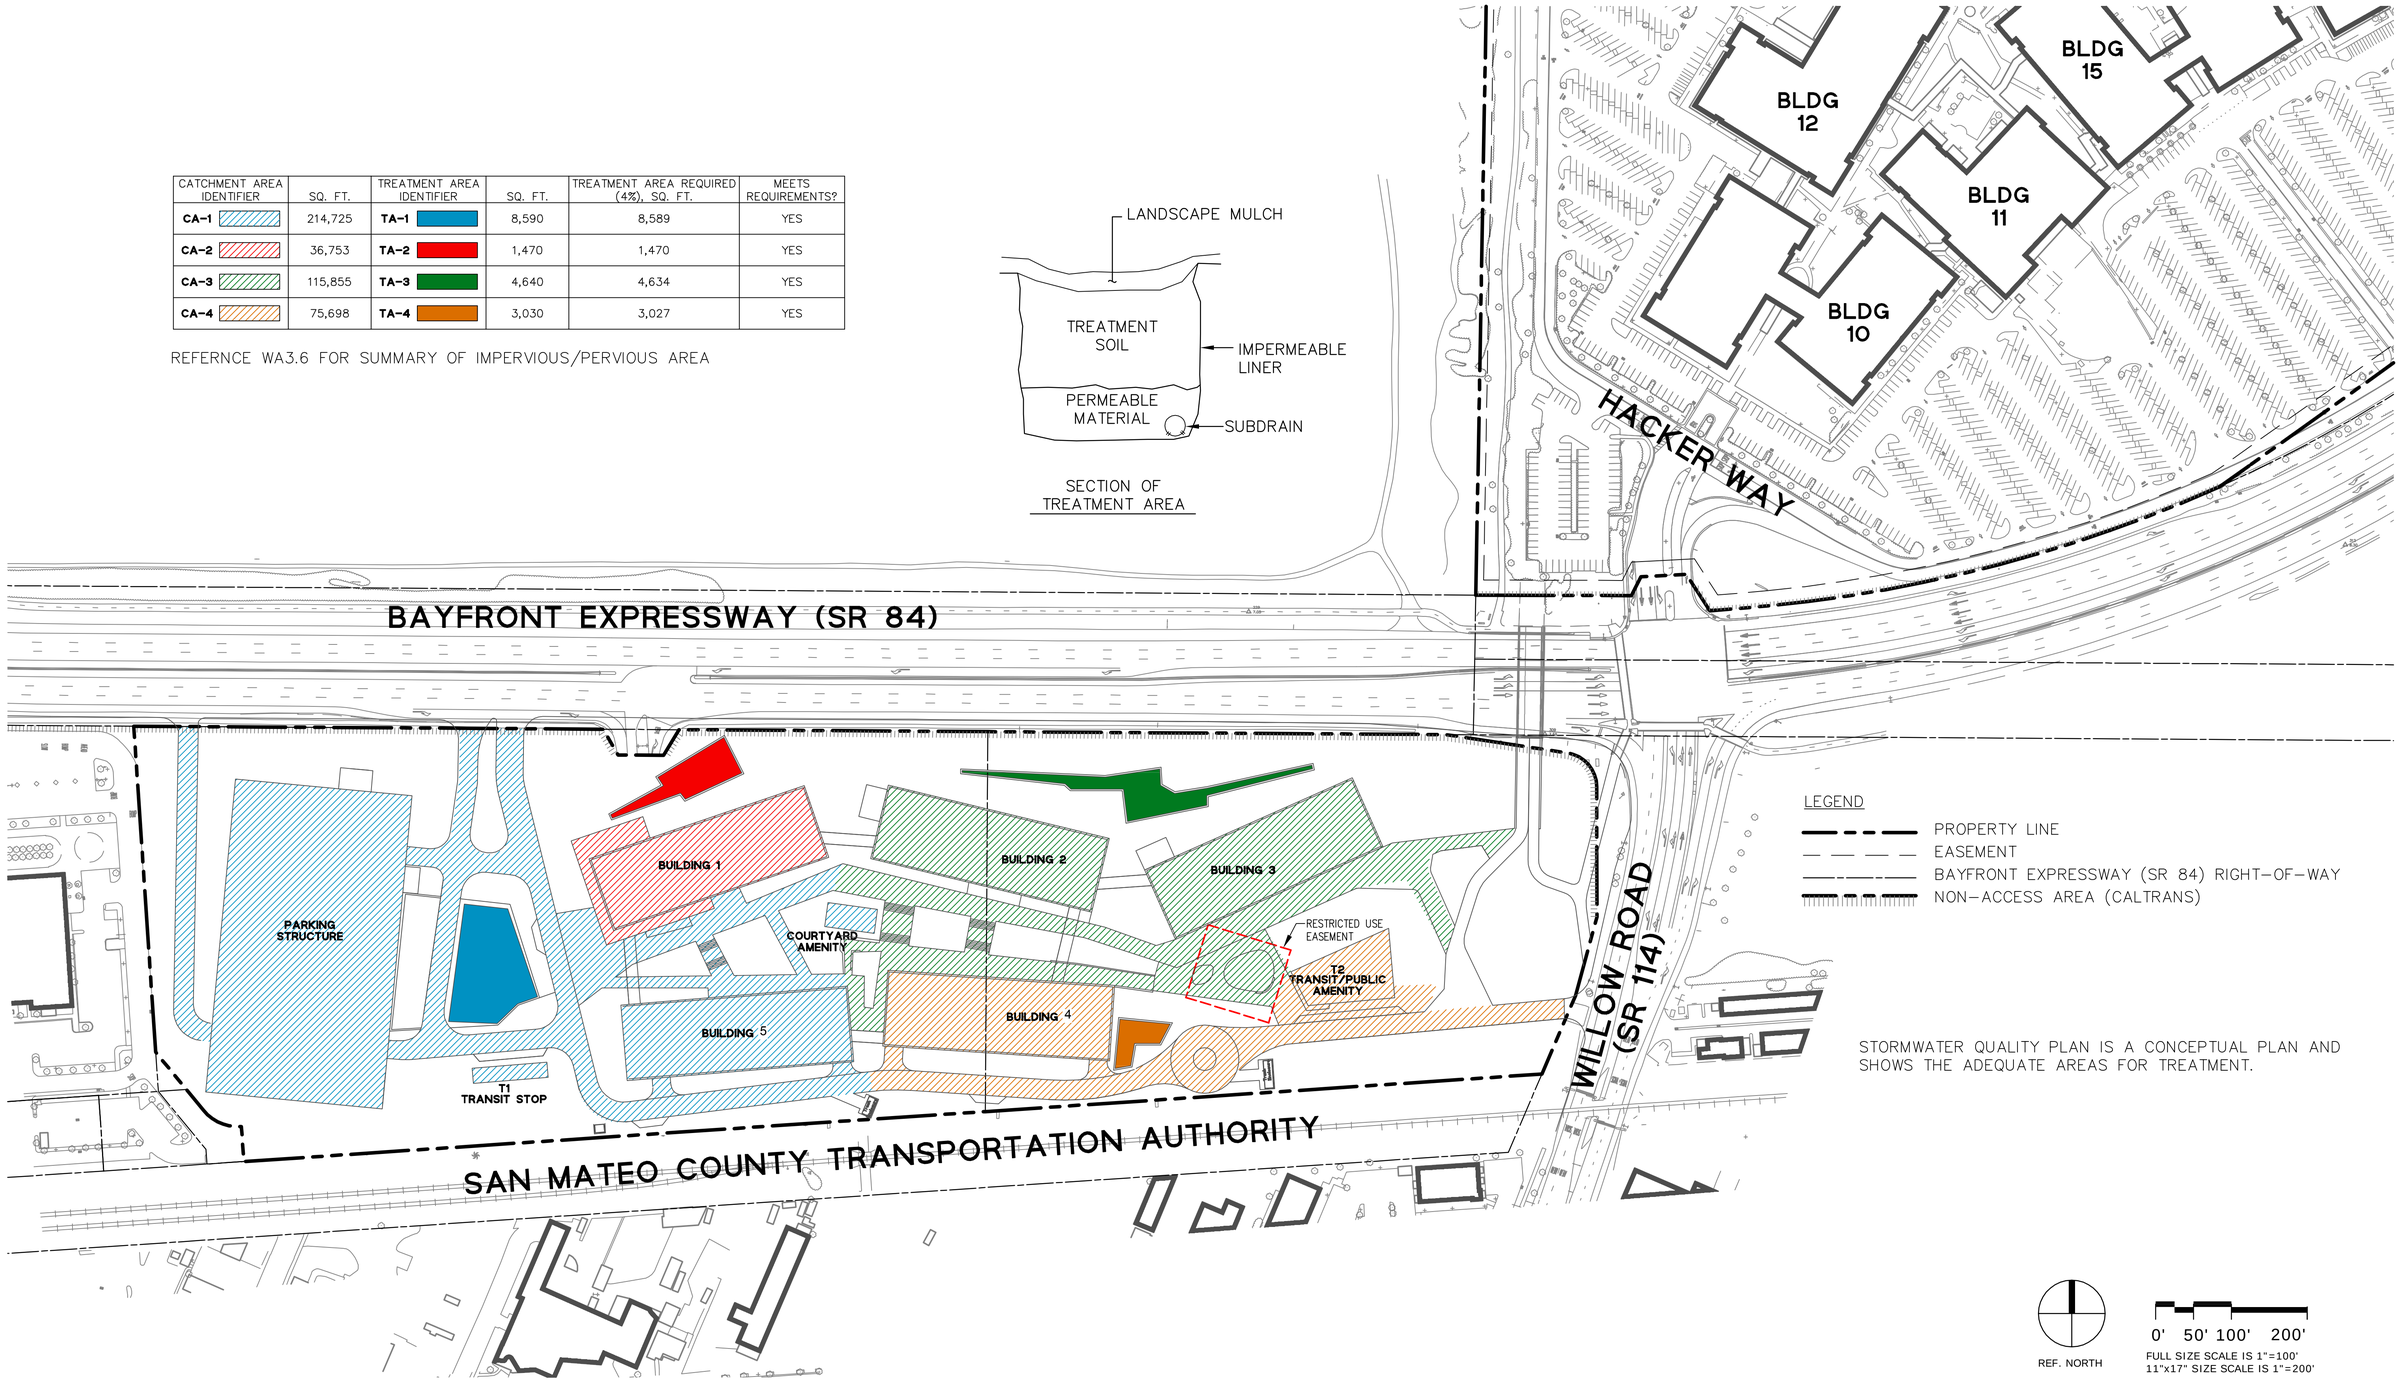

STORMWATER QUALITY PLAN IS A CONCEPTUAL PLAN AND SHOWS THE ADEQUATE AREAS FOR TREATMENT.

REF. NORTH

0' 50' 100' 200'

FULL SIZE SCALE IS 1"=100'
11"x17" SIZE SCALE IS 1"=200'

FACEBOOK @ MENLO PARK WEST CAMPUS

312 & 313 CONSTITUTION DR., MENLO PARK, CA

BKF Engineers Surveyors Planners · Gensler · Luce Forward · CMG · Fehr & Peers · KEMA

WI.3: PROPOSED STORMWATER QUALITY PLAN

August 5, 2011