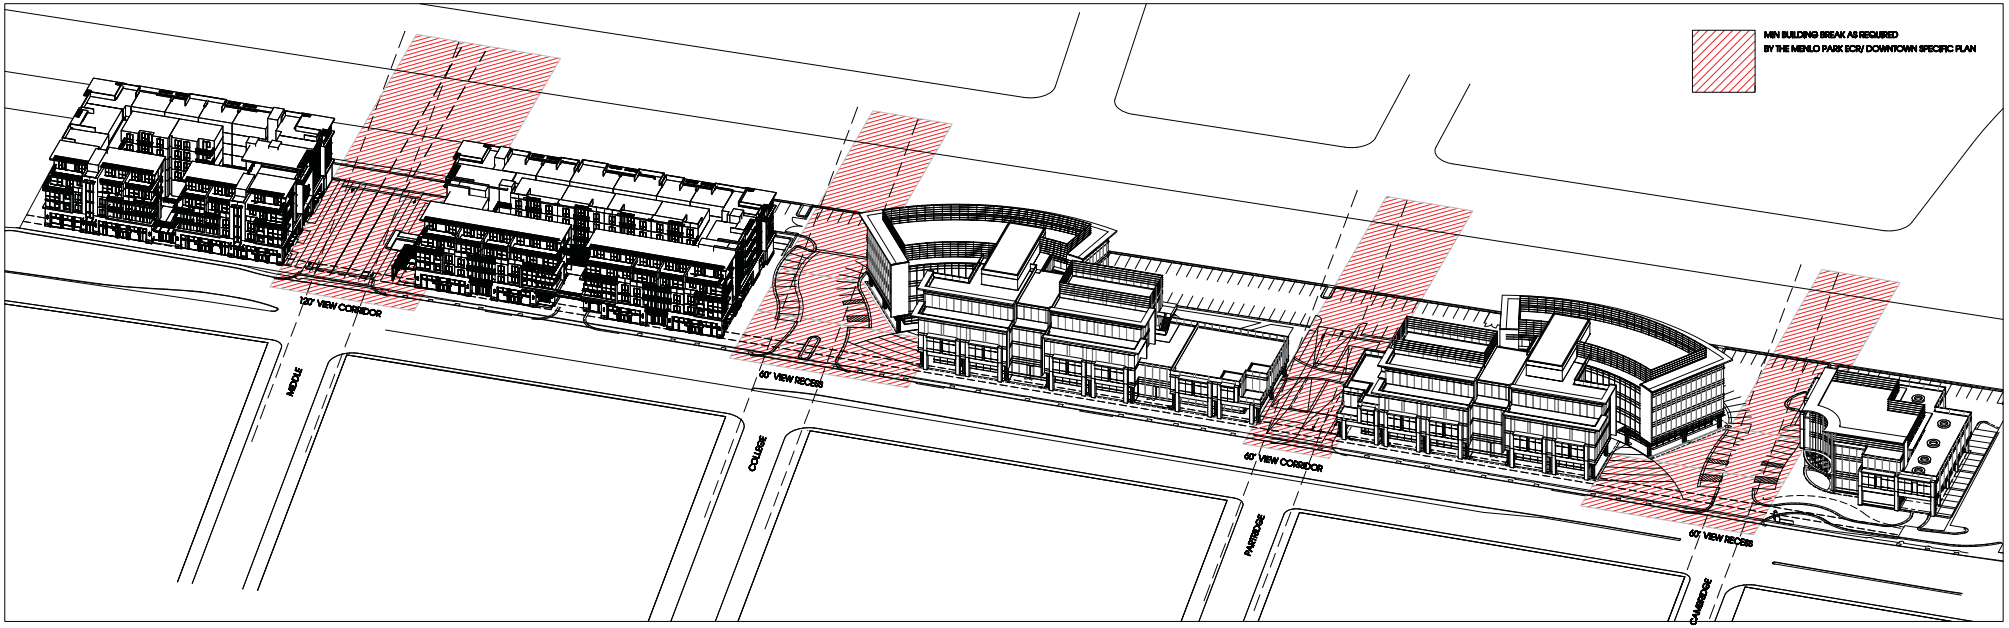

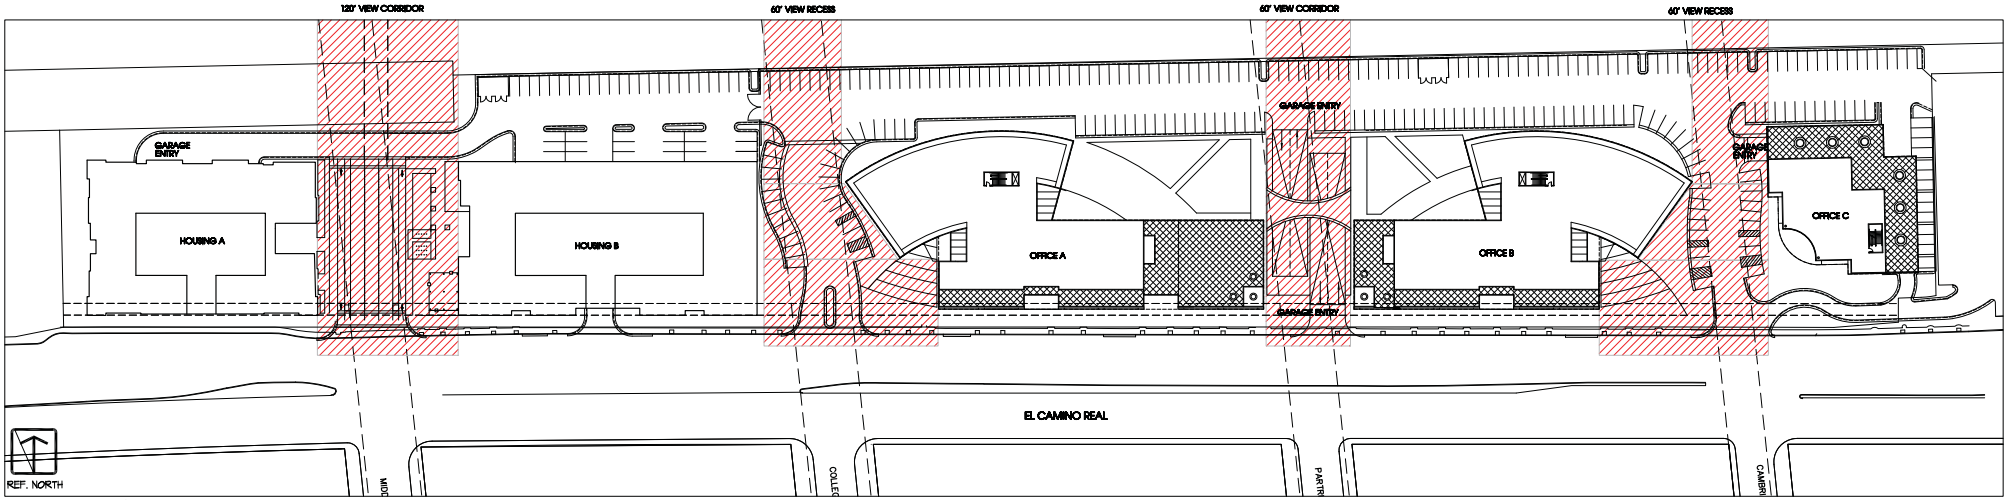

1 A0.1 OVERALLSITE PLAN/ VIEW CORRIDORS

SCALE: 1"= 50'-0"

500 EL CAMINO REAL

STANFORD UNIVERSITY

JANUARY 18, 2013

SITE ANALYSIS A0.1

DAHLIN group

THE GUZZARDO PARTNERSHIP INC.
Landscape Architects - Land Planners
181 Greenwich Street
San Francisco, CA 94111
T 415 433 4672
F 415 433 5993
www.tgp-inc.com

LALDERBAUGH ASSOCIATES
Landscape Architecture/Planning
425 Clyde Avenue
Mountain View, California 94043
(650) 691-9711 f.(650) 691-9713

SANDIS
CIVIL ENGINEERS
SURVEYORS
PLANNERS

ArchiRender architects